


APPENDIX J: CWA RM Application - Isopachyte Heights & Cross Sections

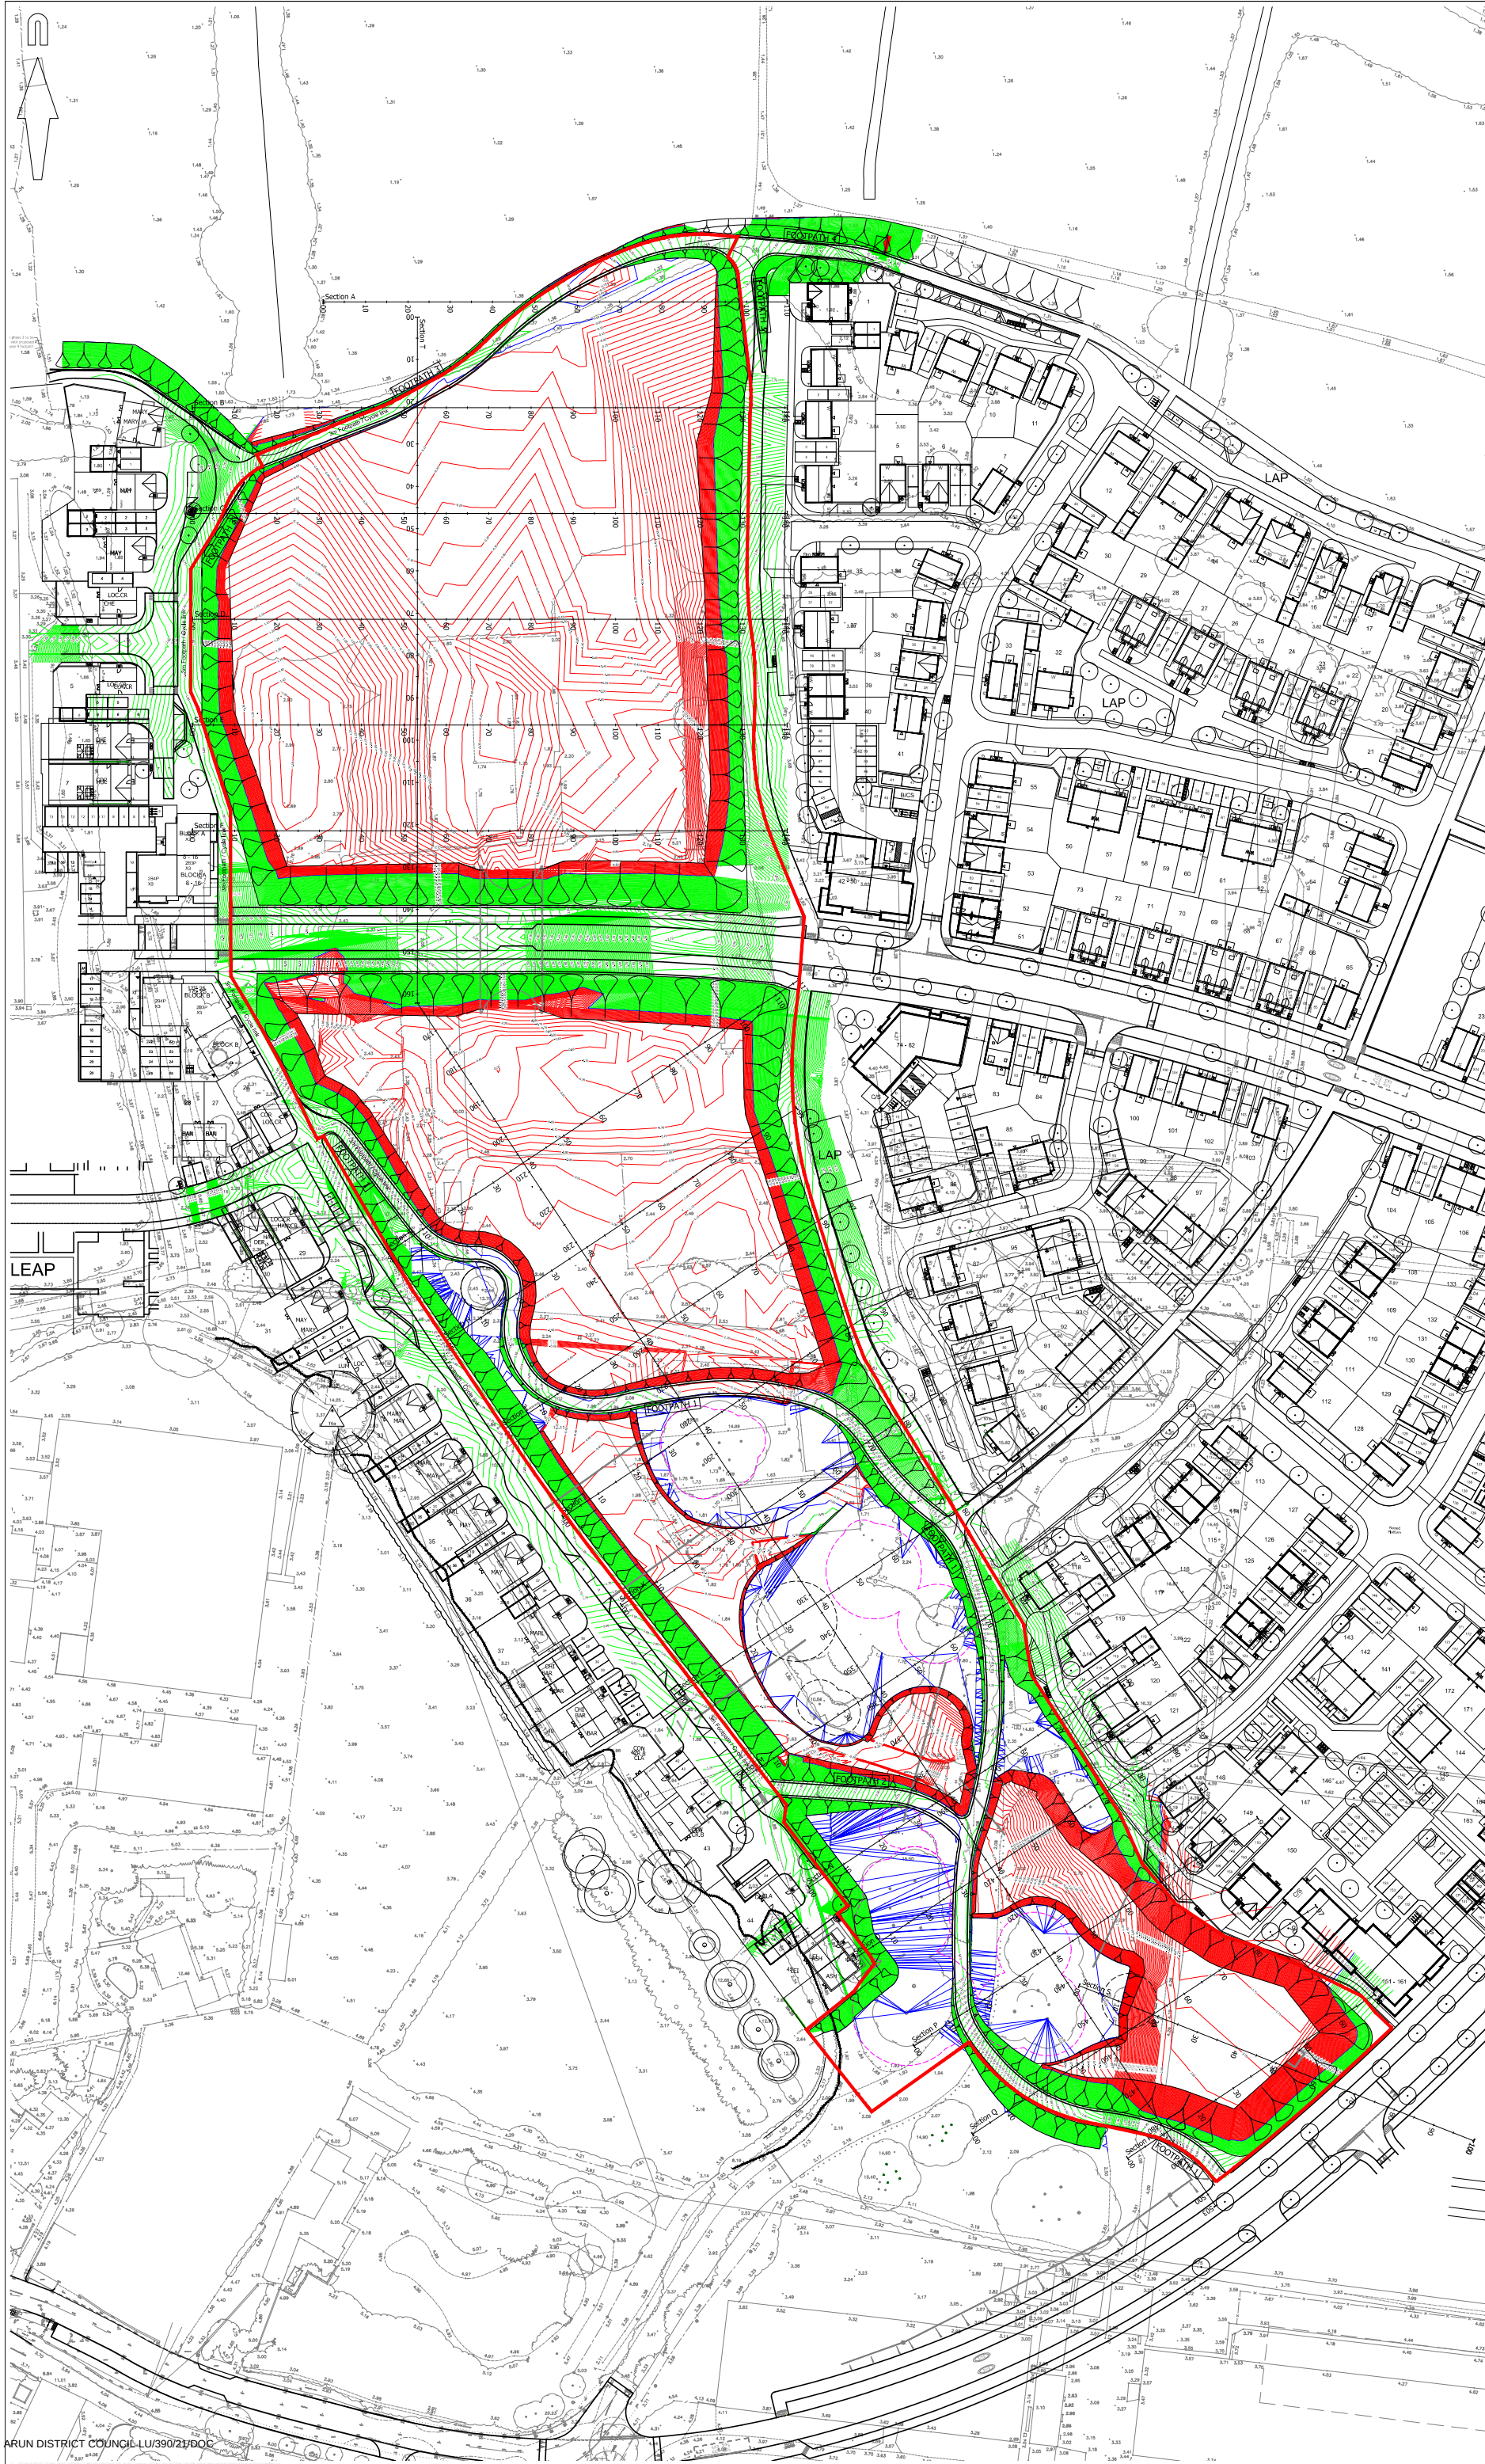

© Mayer Brown Limited 2021. This drawing, information and data contained in this drawing (The Information) is the property of Mayer Brown. The Information and the Information are made for the use of the authorized recipient and may be used, copied or reproduced in whole or part for any purpose other than which it was supplied by Mayer Brown. Mayer Brown makes no representation, warranty or liability for the use of the Information for any purpose other than which it was supplied by Mayer Brown.

AO ORIGINAL

© Crown copyright and database right 2021. Ordnance Survey 100000000.

KEY

- EXISTING KERB LINE
- PROPOSED KERB/EDGING LINE
- TREE ROOT PROTECTION AREA
- EARTHWORKS IN CUT
- EARTHWORKS IN FILL
- NEUTRAL
- RED LINE BOUNDARY

NOTES:

- This drawing is not to be scaled.
- This drawing is to be read in conjunction with the following Mayer Brown drawing references:
 - SF/PH/LITTLE-CWA.10/20 - Proposed Surface and Foul Water Drainage General Arrangement
 - SF/PH/LITTLE-CWA.10/30 - Proposed Construction Treatments
 - SF/PH/LITTLE-CWA.10/51 - Bulk Earthworks - Sections Through Central Wetland
- The drawing shows the areas of Cut (Red Contours) and areas of Fill (Green Contours).
- HEALTH AND SAFETY:** The works shall be carried out by specialist competent and experienced contractors who are members of a recognised national organisation. Operatives shall have received full and appropriate training for the operations they are to undertake. All work shall be carried out in accordance with all pertinent Health and Safety Regulations.

FOR APPROVAL
DATE FOR COMMENT

PS	Draft Issue, (IC)	SF	09/07/2021
rev	amendment	checked	date

Mayer Brown Limited
List House, Oriental Road, Woking, Surrey, GU22 8AR
Telephone 01483 750 508 Fax 01483 750 437
woking@mayerbrown.co.uk www.mayerbrown.co.uk

client: **PERSIMMON HOMES THAMES VALLEY**

project: **NORTH LITTLEHAMPTON
EAST OF WETLANDS
MAIN AVENUE & NORTHERN CROSSING**

scale: 1:500 drawn by: IC checked by: SF


date: JULY 2021 old file: 50.DWG

title: **BULK EARTHWORKS - ISOPACHYTE HEIGHTS**

Mayer Brown Limited jobcode:	sub	revision
		P1

drawing number: **SF/PH/LITTLE-CWA.10/50**

APPENDIX K: CWA RM Application – Swale, Pond & Shared Path Sections

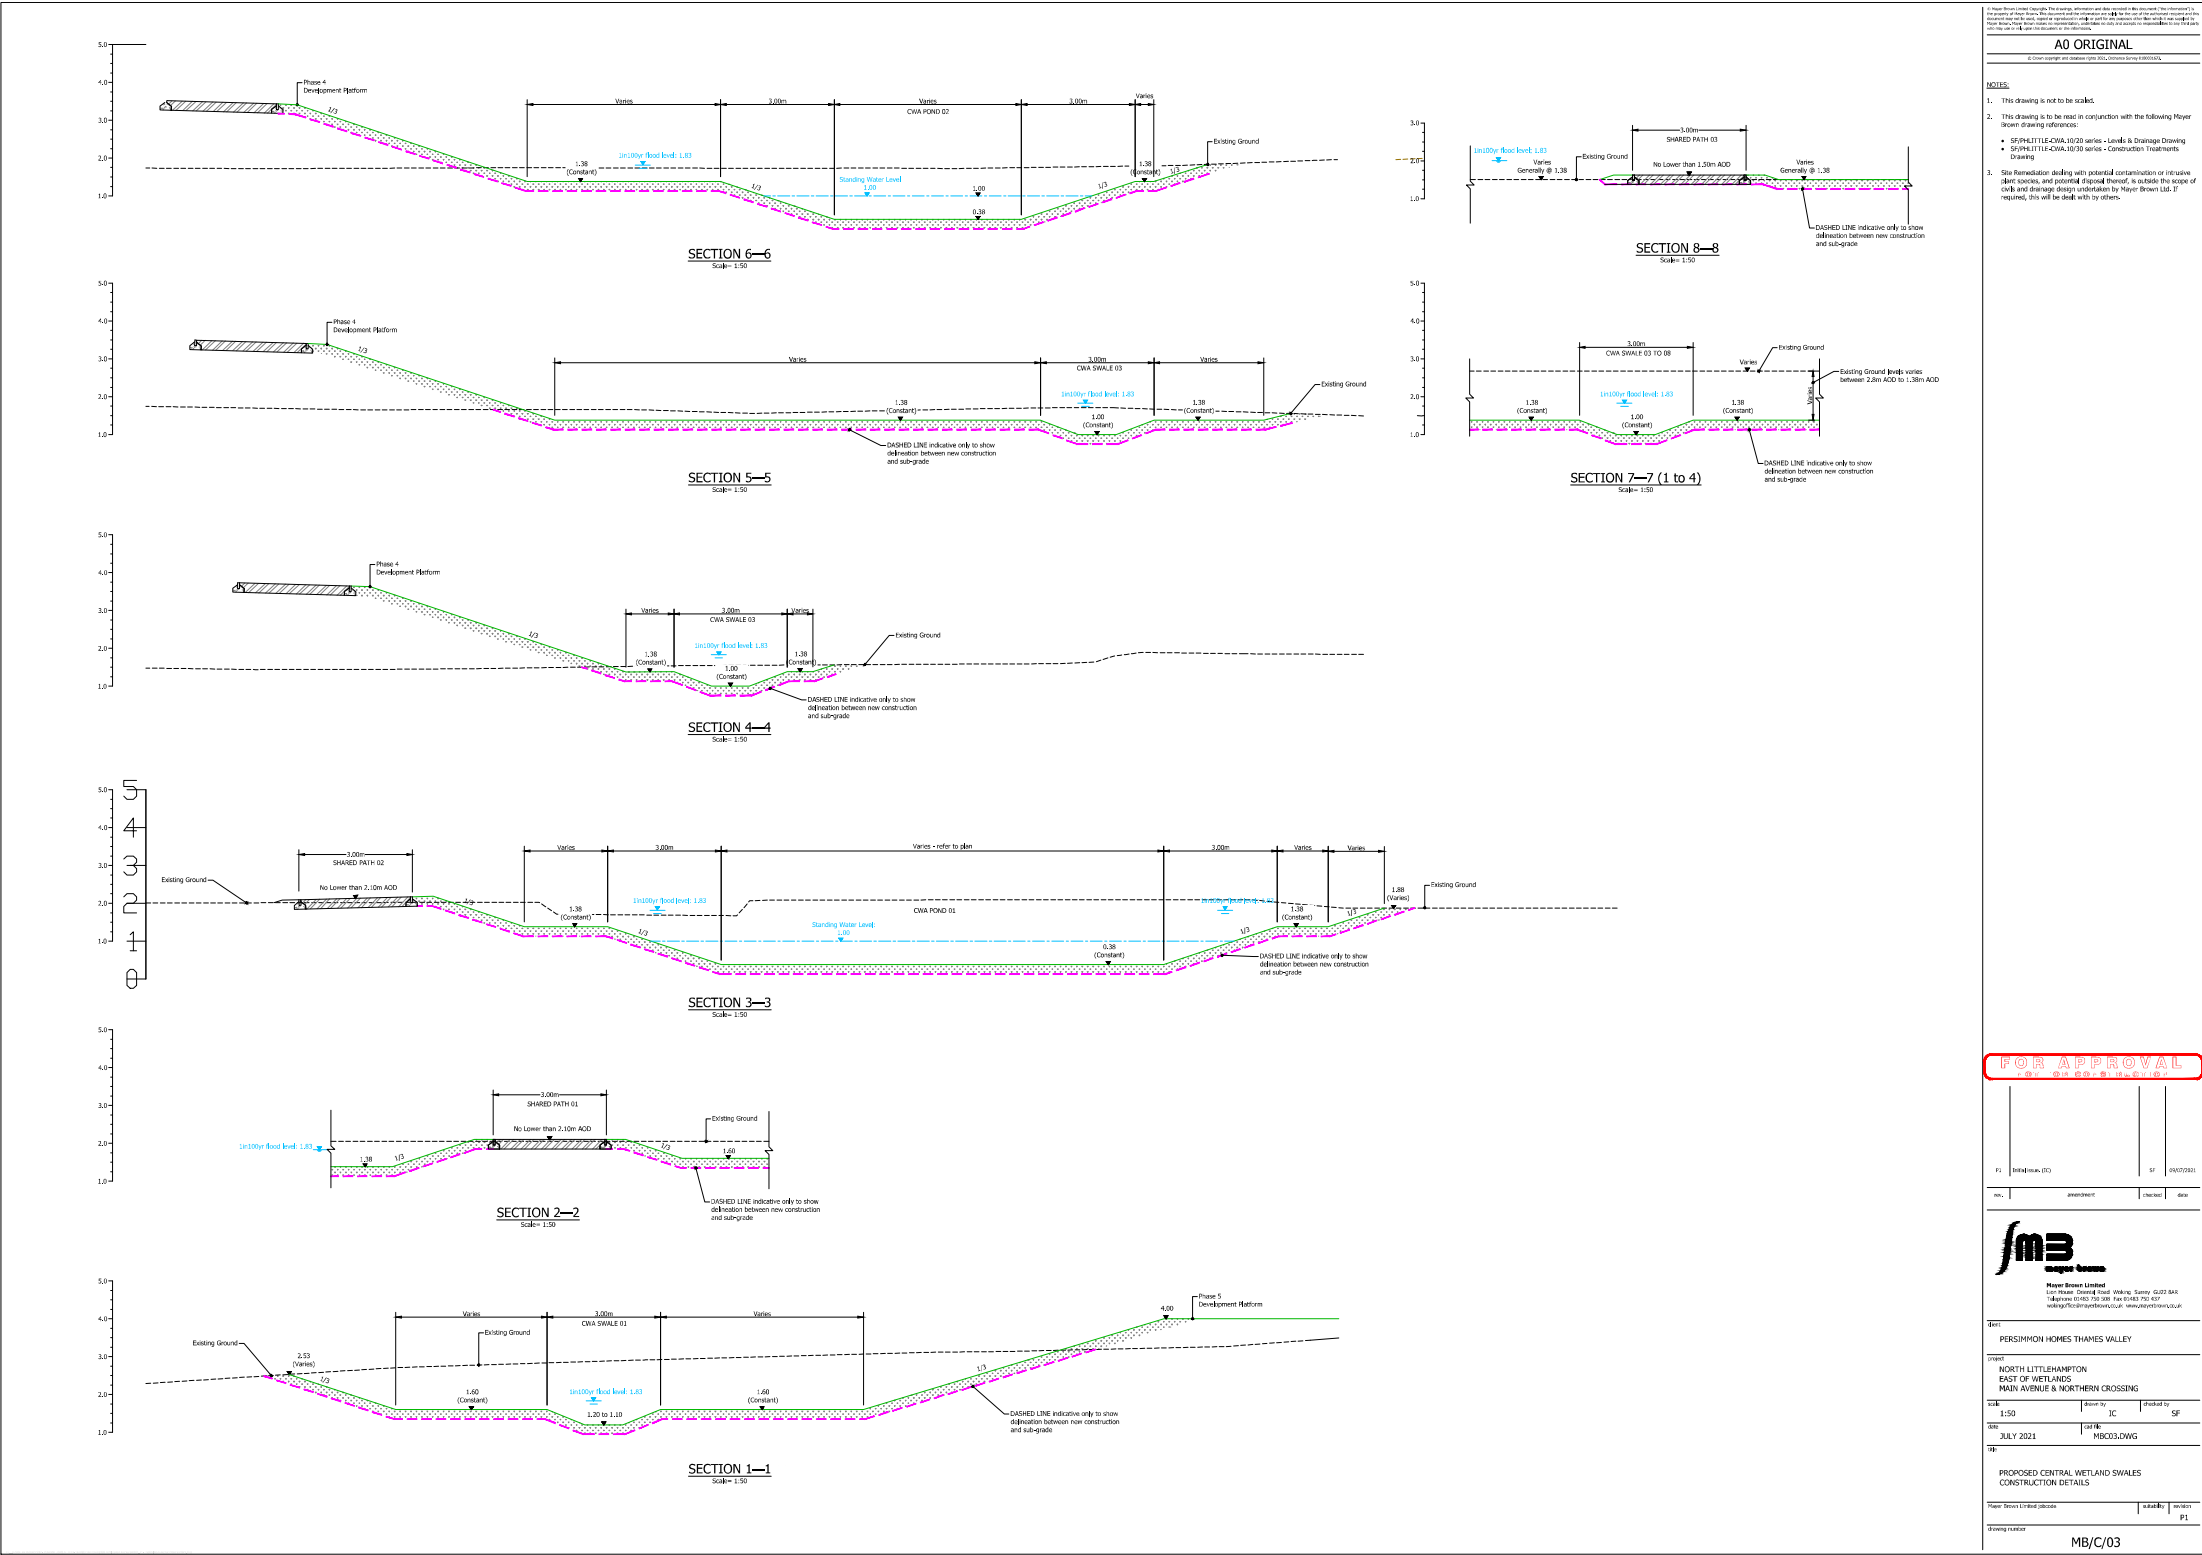

A0 ORIGINAL

NOTES:

- This drawing is not to be scaled.
- This drawing is to be read in conjunction with the following Mayer Brown Drawing references:

FOR APPROVAL


MB
Mayer Brown Limited

PROJECT: PERSIMMON HOMES THAMES VALLEY

LOCATION: NORTH LITTLEHAMPTON
EAST OF WETLANDS
MAIN AVENUE & NORTHERN CROSSING

SCALE: 1:50
DATE: JULY 2021

PROPOSED CENTRAL WETLAND SWALES
CONSTRUCTION DETAILS


APPENDIX L: CWA RM Application - Main Avenue Northern Crossing

