



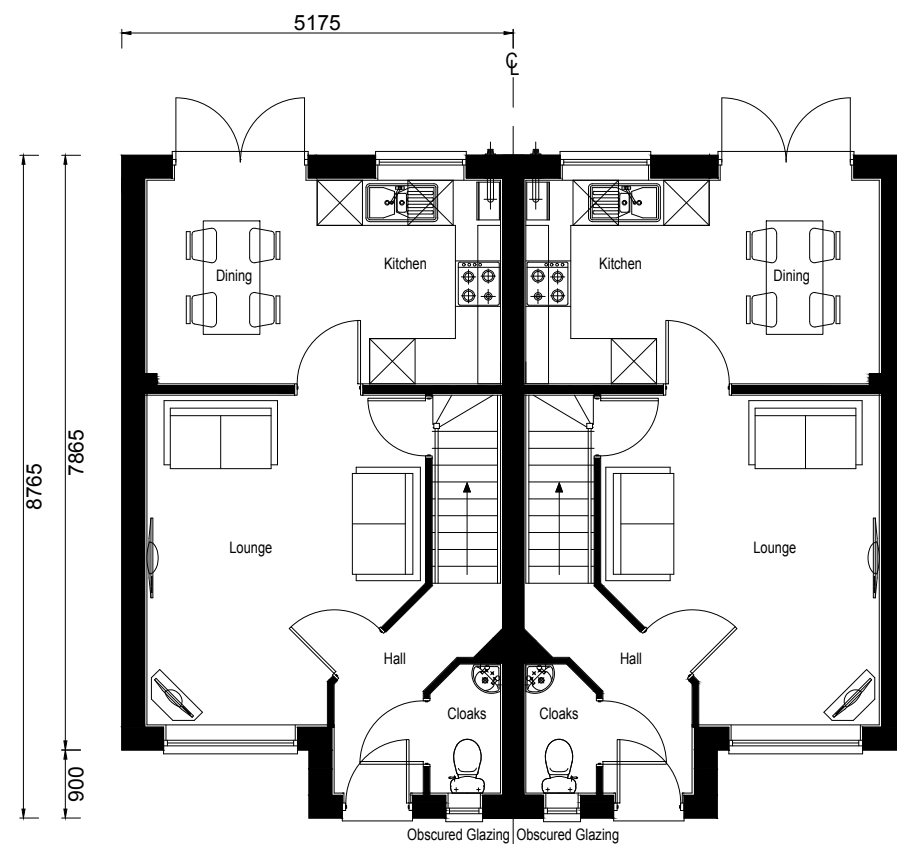

Ground Floor

Plots:
17, 19

Plots:
18, 20

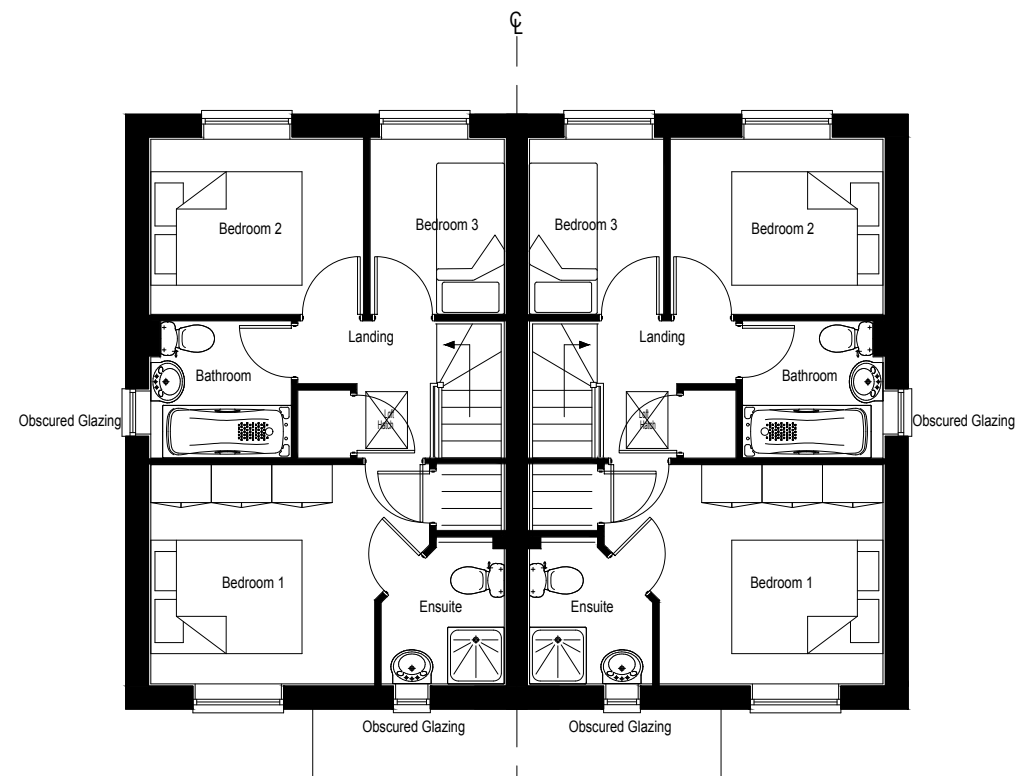

First Floor

Plots:
17, 19

Plots:
18, 20

Plots:
17-18, 19-20



Scale
1:100

-	-	-
B	Amended as per Local Authority comments.	03.08.17
A	Plot numbers revised.	30.06.17
Rev		Date

 **PERSIMMON**
Together, we make a home

Persimmon Homes Thames Valley
Persimmon House, Knoll Road,
Camberley, Surrey GU15 3TQ
Tel: 01276 808080

Site:	Date:
Phase 2 Littlehampton	February 2017
Scale:	1:100 @ A3
Dwg No:	543_PL_HANBURY_P_100

Drawing Title: **Hanbury
Proposed Plans 1of3**

Drawing Status:	Drawn:
SUBMITTED	VW
	Rev:
	B