

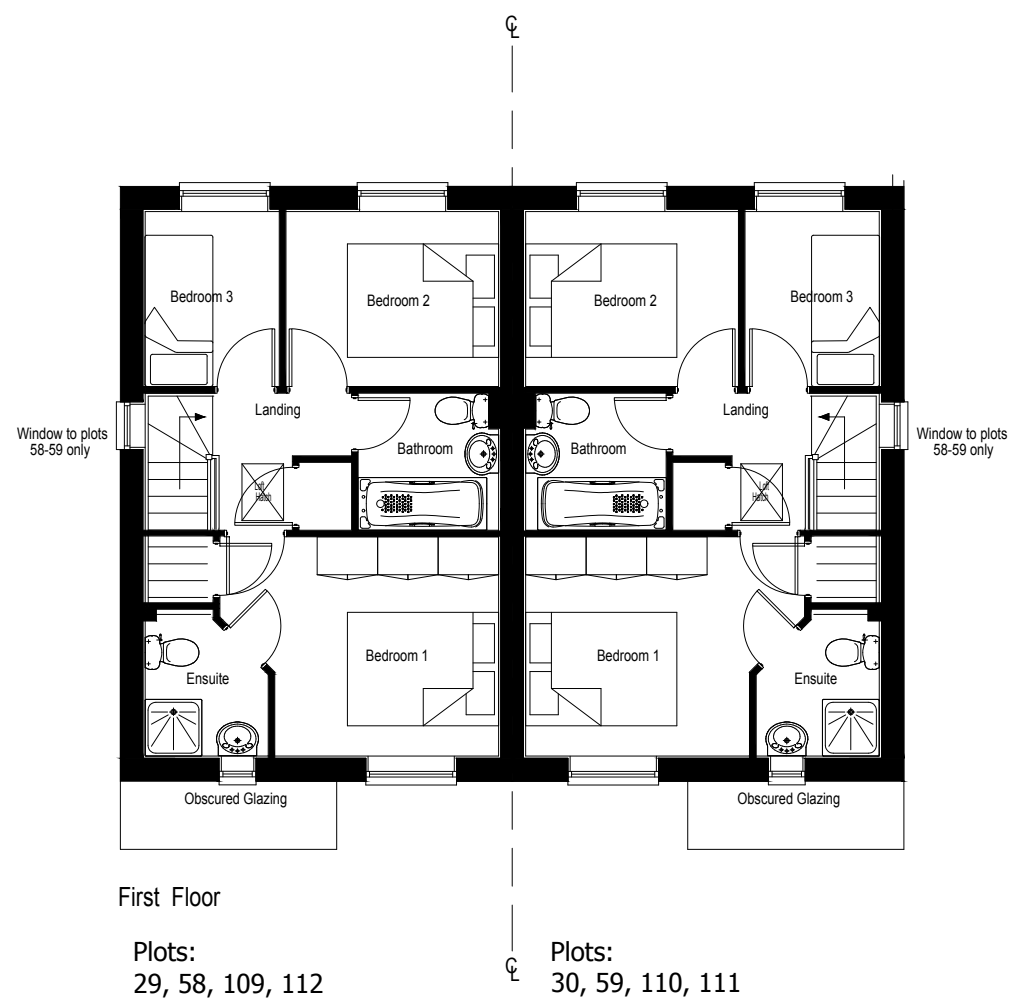


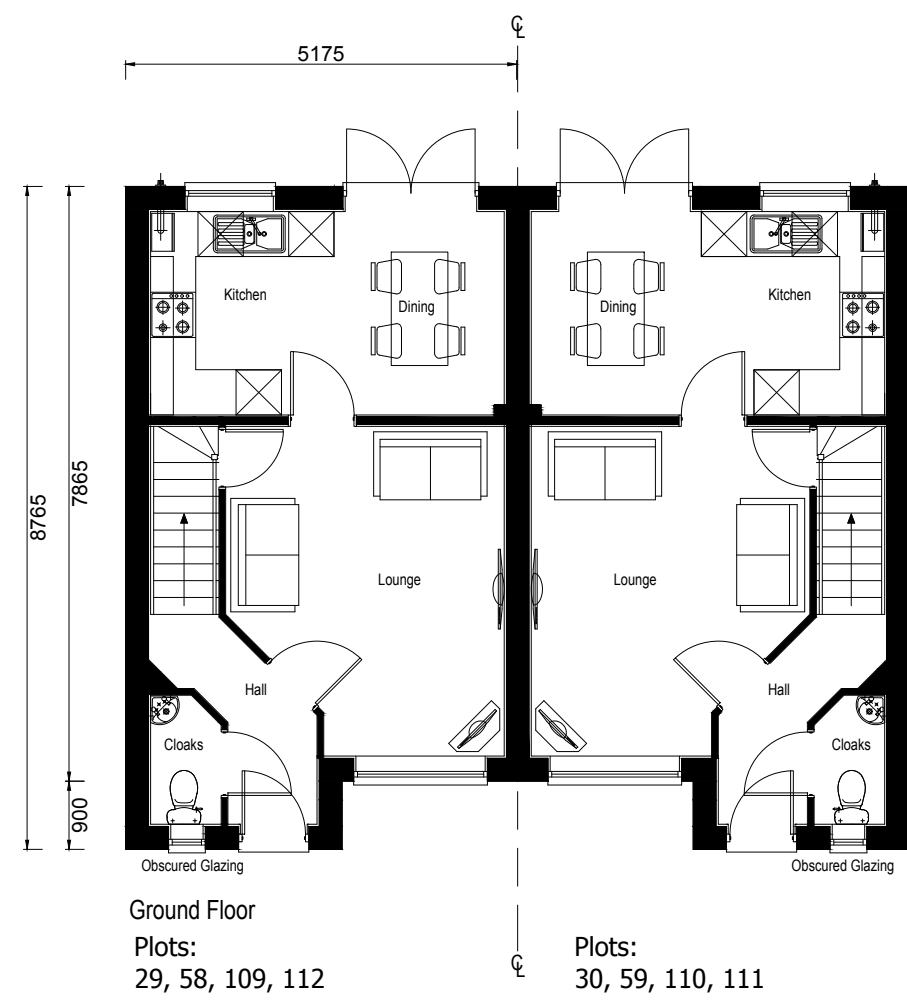

Plots:
29-30, 58-59, 109-110,
111-112 (mirrored)

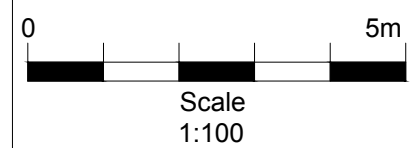

-	-	-
-	-	-
-	-	-
Rev		Date

**PERSIMMON**
Together, we make a home

Persimmon Homes Thames Valley
Persimmon House, Knoll Road,
Camberley, Surrey GU15 3TQ
Tel: 01276 808080

Site:	Date:
Phase 2 Littlehampton	August 2017
Scale:	1:100 @ A3
Dwg No:	543_PL_HANBURY_P_101

Drawing Title: **Hanbury
Proposed Plans 2of3**

Drawing Status:	Drawn:
SUBMITTED	VW
	Rev:
	-