



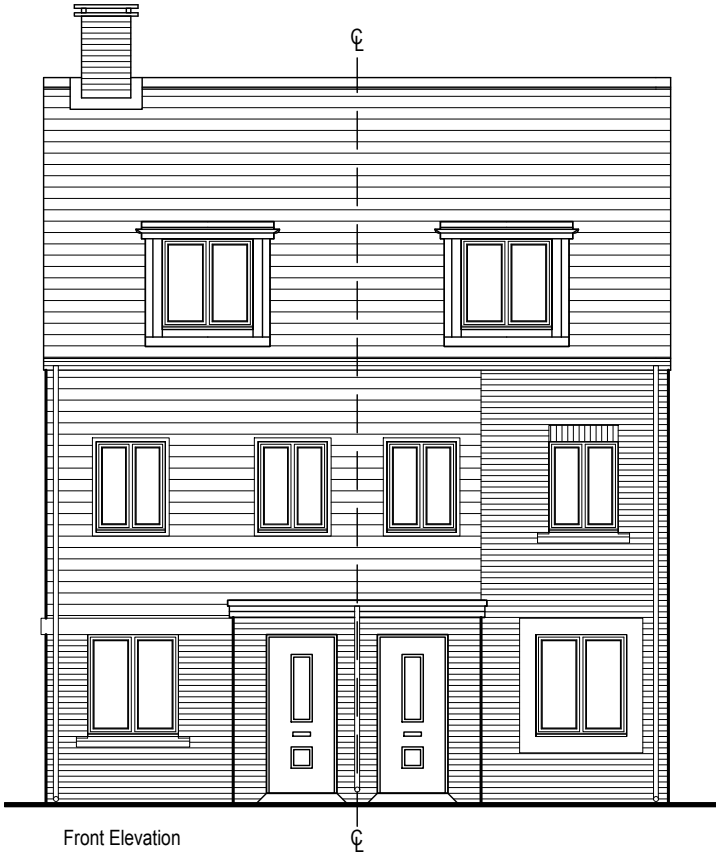

Front Elevation


Plots:
23, 38, 55, 66

Plots:
22, 39, 54, 67

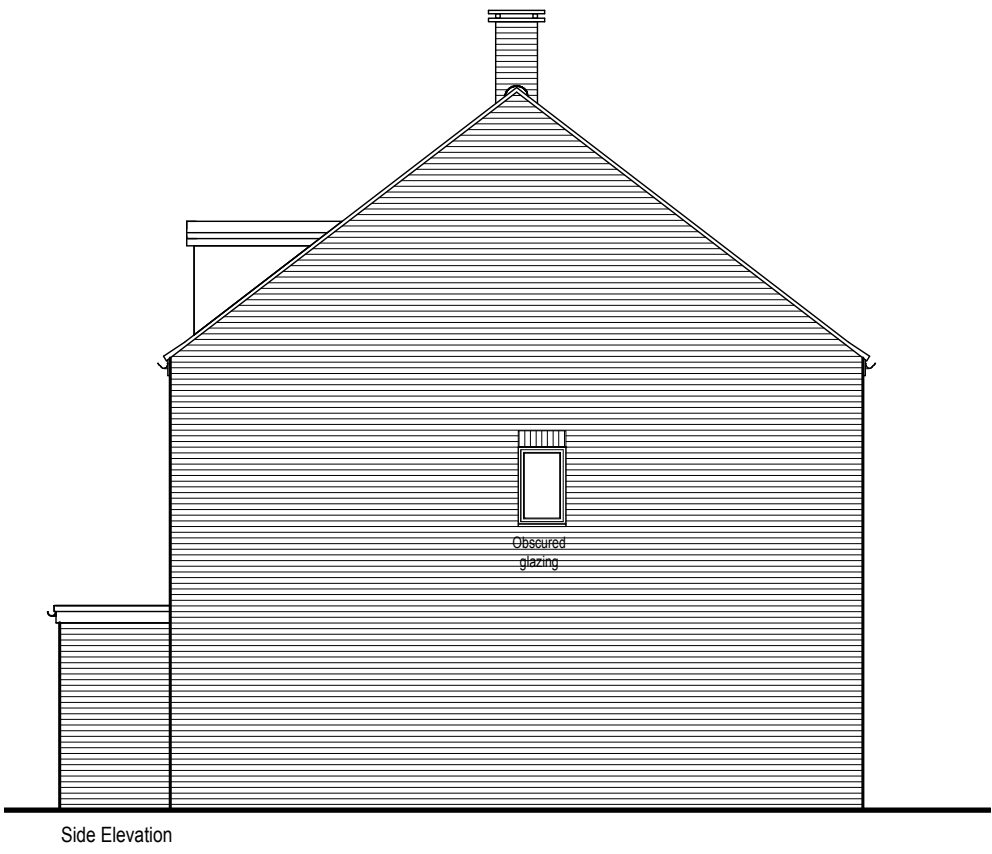

Side Elevation


Plots:
22, 39, 54, 67

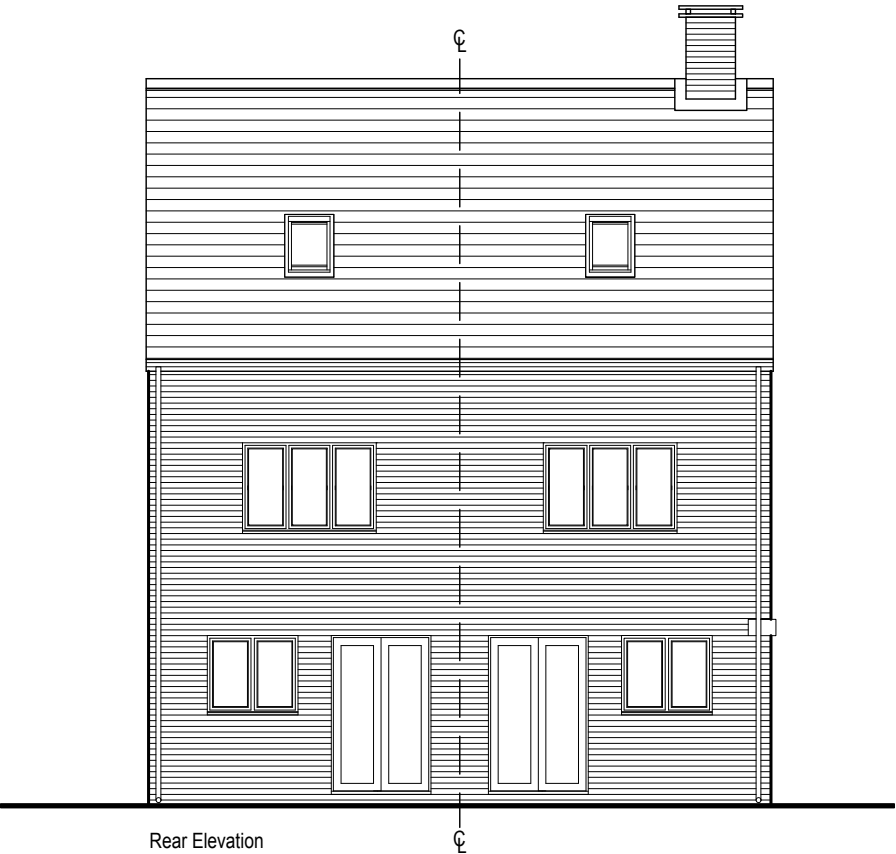

Rear Elevation

Plots:
22, 39, 54, 67

Plots:
23, 38, 55, 66

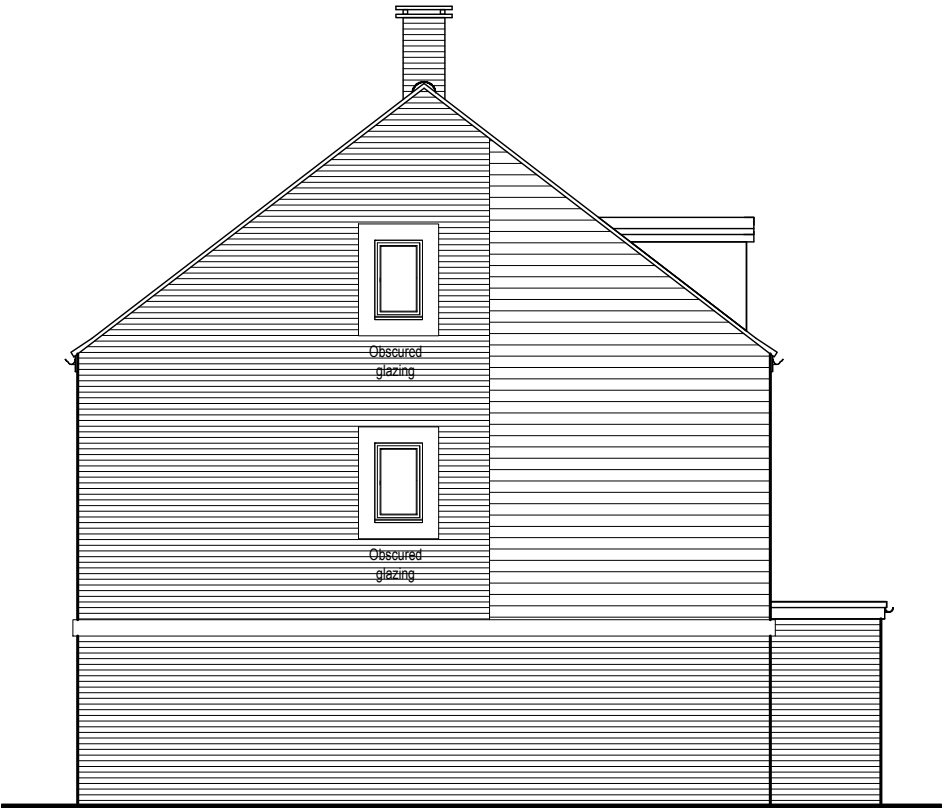

Side Elevation

Plots:
23, 38, 55, 66

Local Centre Character Area

Plots: 22-23 (mirrored), 38-39,
54-55 (mirrored), 66-67

Wall finishes:

- Brick
- Boarding



Scale
1:100

C	Amended as per Local Authority comments.	03.08.17
B	Elevation treatment revised.	30.06.17
A	Window added to side elevation - as per Validation team comments	19.04.17
Rev		Date



Persimmon Homes Thames Valley
Persimmon House, Knoll Road,
Camberley, Surrey GU15 3TQ
Tel: 01276 808080

Site:	Date:
Phase 2 Littlehampton	February 2017
Scale:	1:100 @ A3
Drg No:	543_PL_SOUTER_E_201

Drawing Title:
Souter
Proposed Elevations 2of3

Drawing Status:	Drawn:
SUBMITTED	VW
	Rev:
	C