



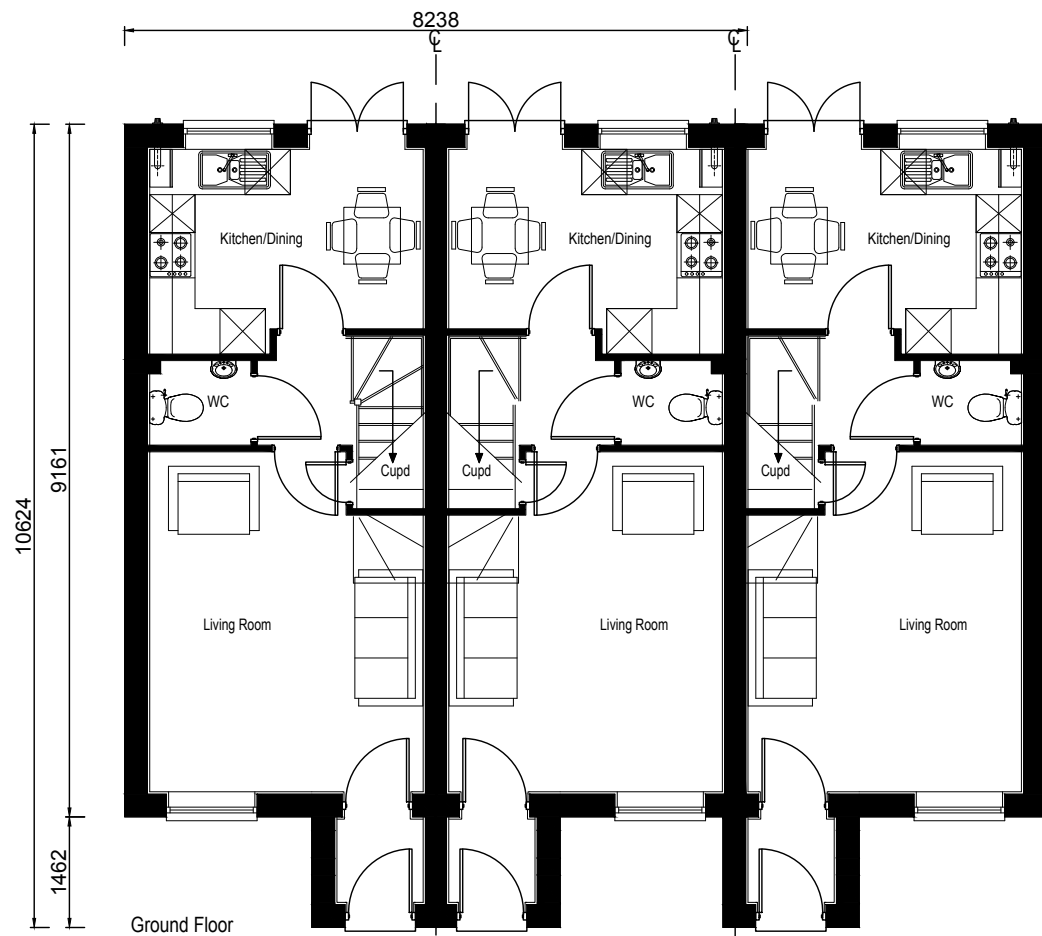

Plots:  
106, 115

Plots:  
107, 114

Plots:  
108, 113

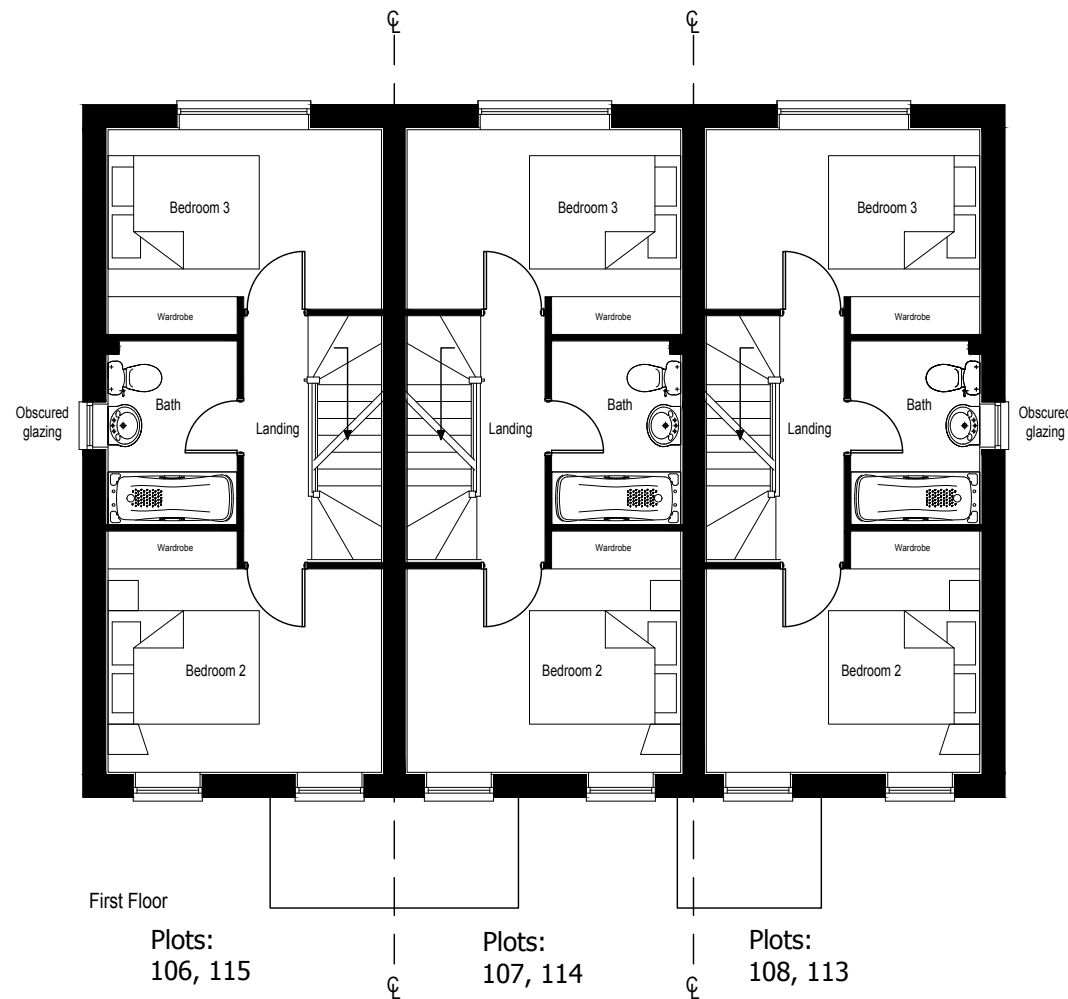


First Floor

Plots:  
106, 115

Plots:  
107, 114

Plots:  
108, 113

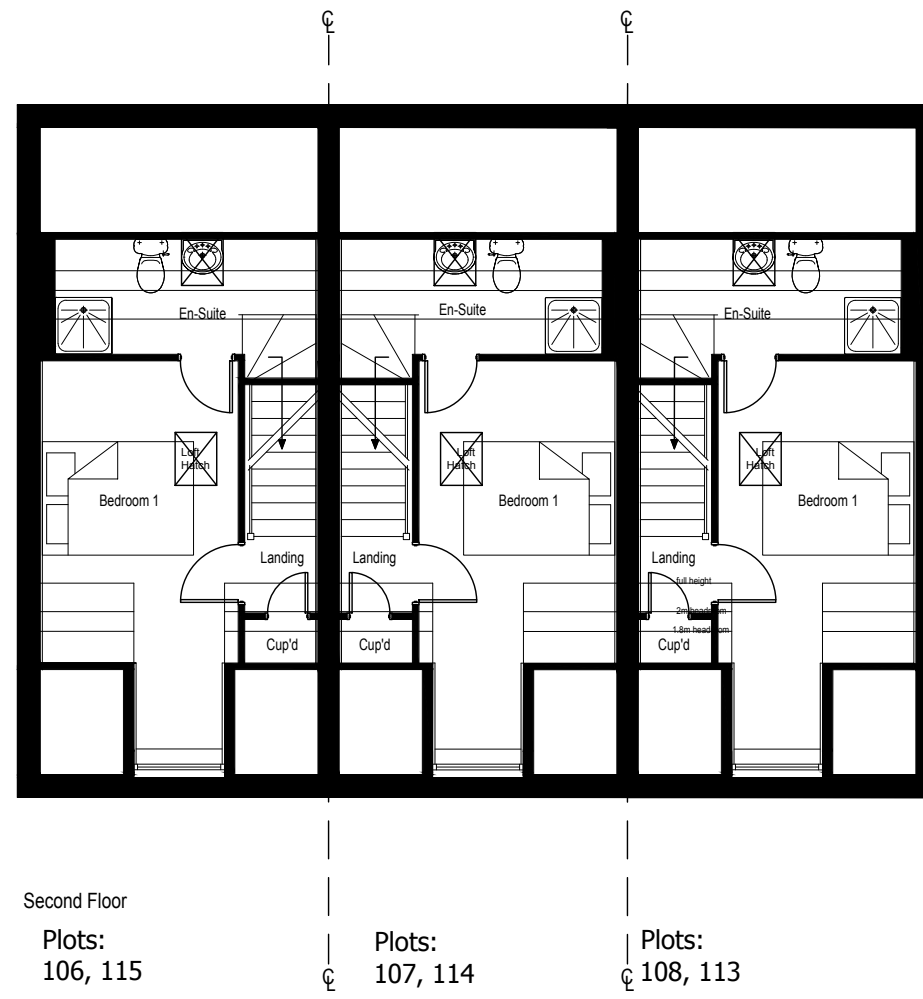

Second Floor

Plots:  
106, 115

Plots:  
107, 114

Plots:  
108, 113

Plots: 106-108, 113-115  
(mirrored)



Scale  
1:100

|   |   |   |
|---|---|---|
| - | - | - |
| - | - | - |
| - | - | - |

Rev Date



**Persimmon Homes Thames Valley**  
Persimmon House, Knoll Road,  
Camberley, Surrey GU15 3TQ  
Tel: 01276 808080

|                          |                     |
|--------------------------|---------------------|
| Site:                    | Date:               |
| Phase 2<br>Littlehampton | June 2017           |
| Scale:                   | 1:100 @ A3          |
| Org No:                  | 543_PL_SOUTER_P_100 |

Drawing Title: **Souter  
Proposed Plans 1of2**

|                  |        |
|------------------|--------|
| Drawing Status:  | Drawn: |
| <b>SUBMITTED</b> | VW     |
|                  | Rev:   |
|                  | -      |