



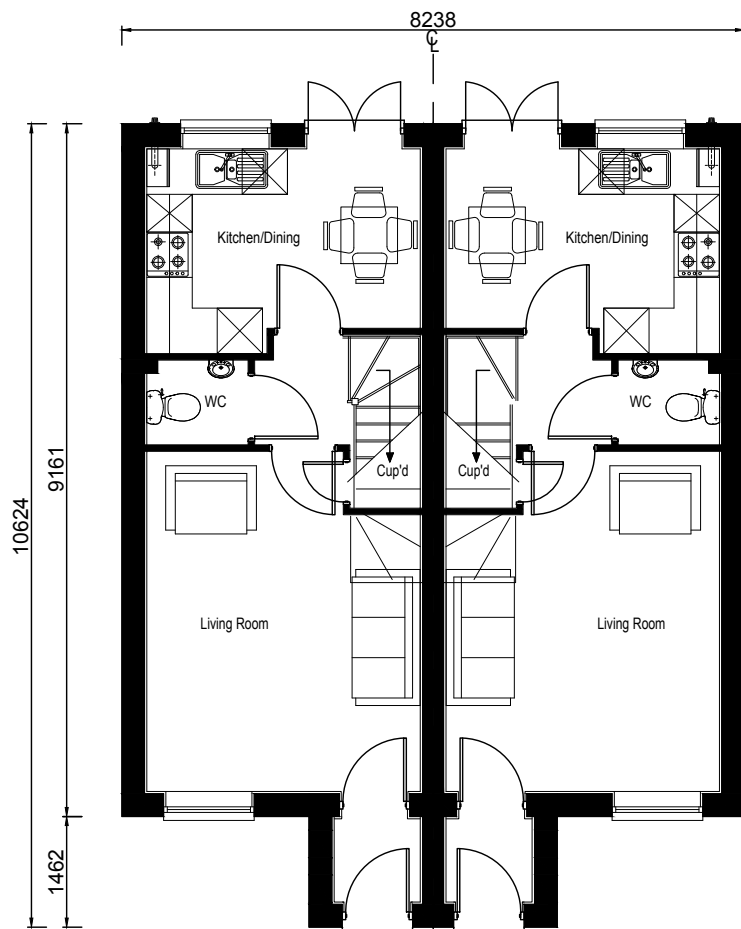

Ground Floor

Plots:
23, 38, 46, 47, 55, 66


Plots:
22, 39, 45, 48, 54, 67

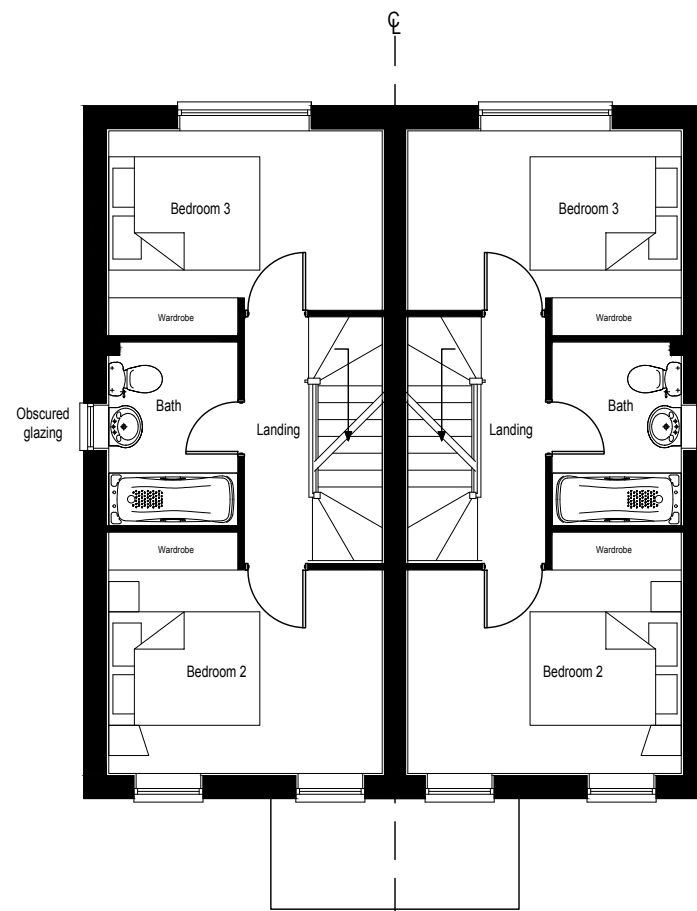

First Floor

Plots:
23, 38, 46, 47, 55, 66

Plots:
22, 39, 45, 48, 54, 67

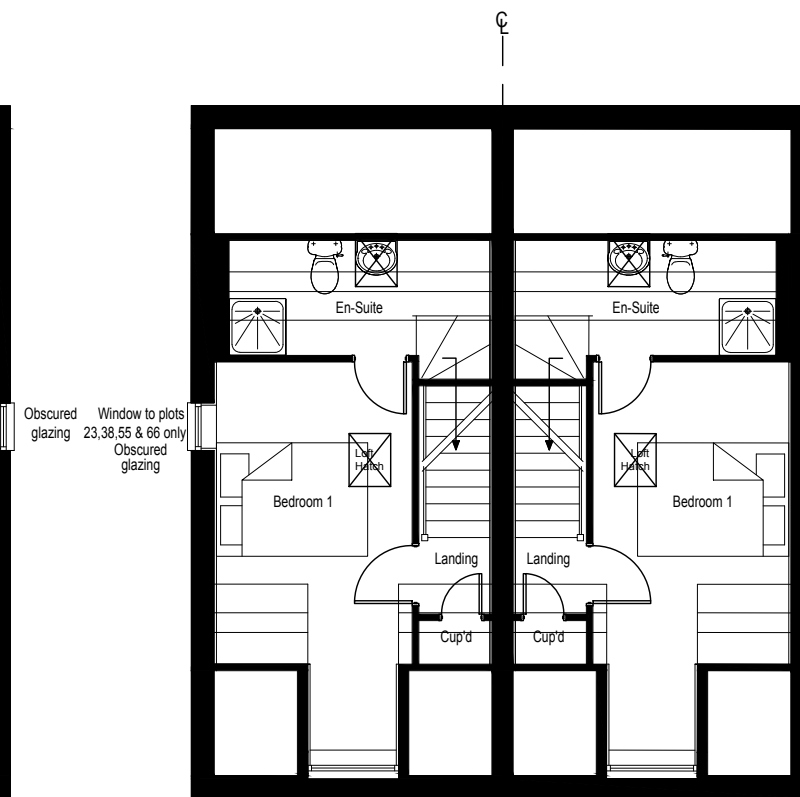

Second Floor

Plots:
23, 38, 46, 47, 55, 66

Plots:
22, 39, 45, 48, 54, 67

full height
2m headroom
1.8m headroom

Plots: 22-23 (mirrored), 38-39,
45-46 (mirrored), 47-48, 54-55
(mirrored), 66-67



Scale
1:100

-	-	-
B	Plot numbers revised.	03.08.17
A	Amended as per Local Authority comments	08.06.17
Rev		Date



Persimmon Homes Thames Valley
Persimmon House, Knoll Road,
Camberley, Surrey GU15 3TQ
Tel: 01276 808080

Site:	Date:
Phase 2 Littlehampton	February 2017
Scale:	1:100 @ A3
Dwg No:	543_PL_SOUTER_P_101

Drawing Title: **Souter
Proposed Plans 2of2**

Drawing Status:	Drawn:
SUBMITTED	VW
	Rev:
	B