



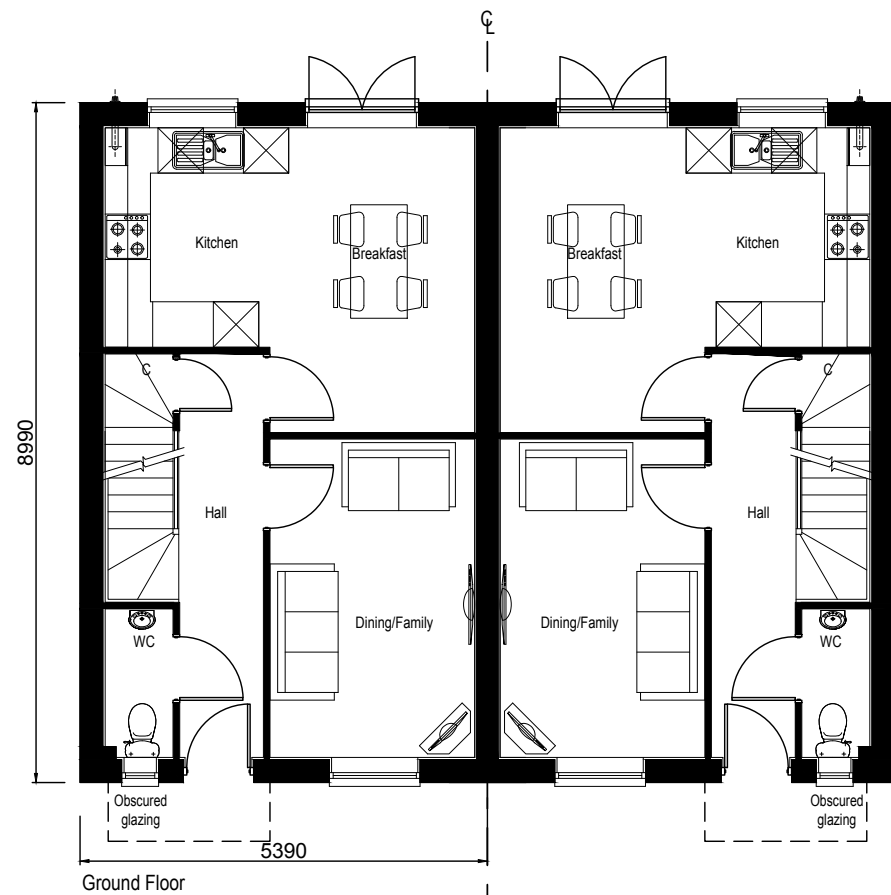


Ground Floor
Plots:
41, 52, 102, 103

Plots:
40, 53, 101, 104

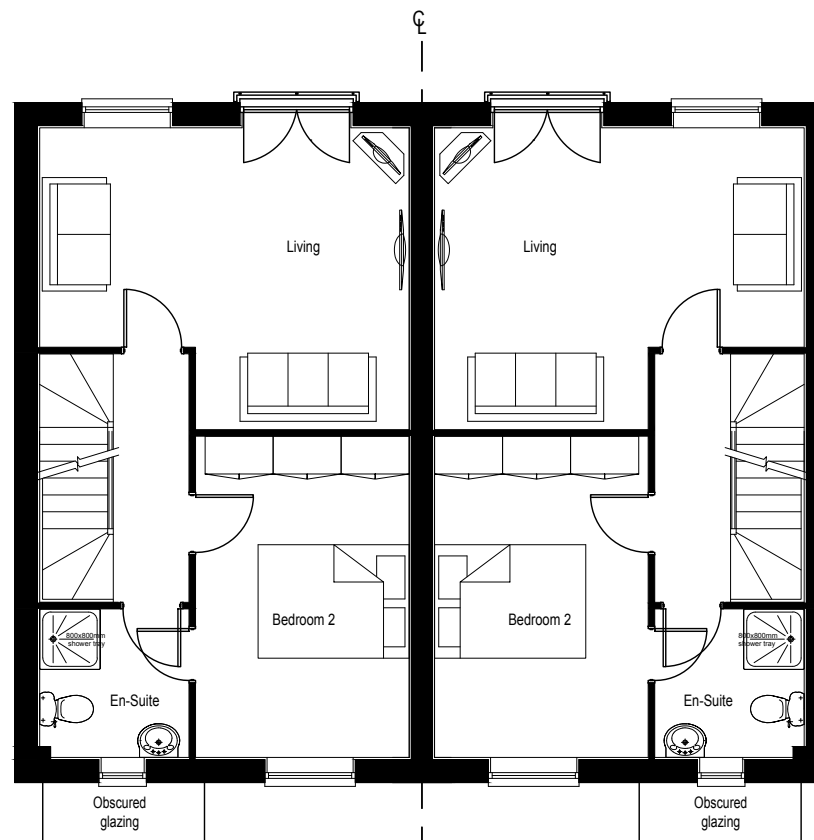

First Floor
Plots:
41, 52, 102, 103

Plots:
40, 53, 101, 104

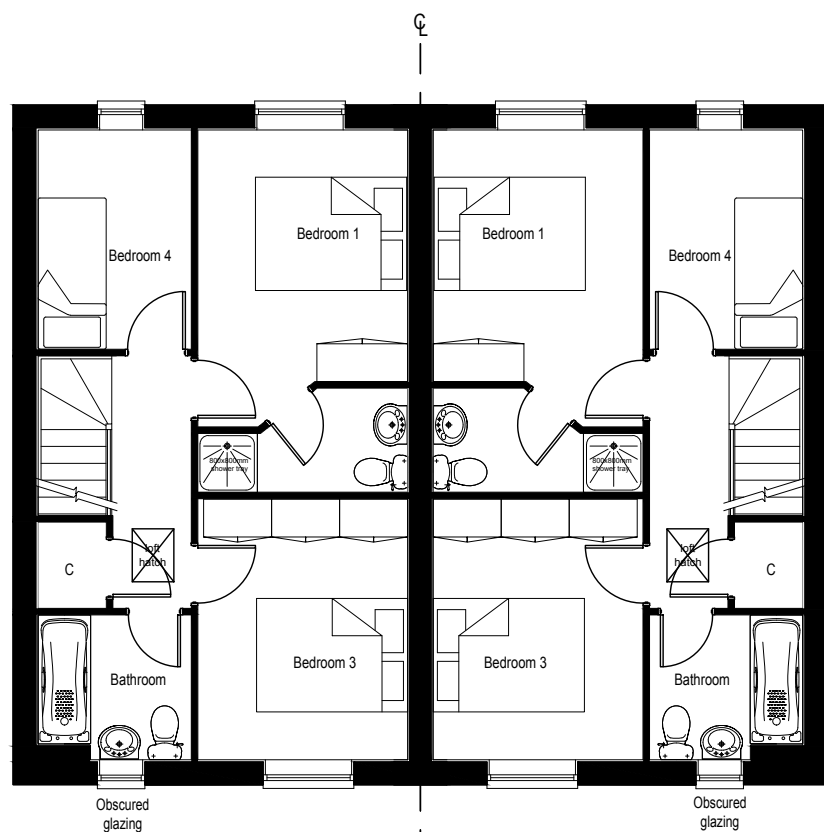

Second Floor
Plots:
41, 52, 102, 103

Plots:
40, 53, 101, 104

Plots: 40-41 (mirrored), 52-53,
101-102 (mirrored), 103-104



Scale
1:100

Rev		Date
B	Plot no's amended.	08.08.17
A	Porch canopies added.	05.07.17

 **PERSIMMON**
Together, we make a home

Persimmon Homes Thames Valley
Persimmon House, Knoll Road,
Camberley, Surrey GU15 3TQ
Tel: 01276 808080

Site:	Date:
Phase 2 Littlehampton	February 2017
Scale:	1:100 @ A3
Dwg No:	543_PL_WOLVESEY_P_100

Drawing Title: **Wolvesey
Proposed Plans**

Drawing Status:	Drawn:
SUBMITTED	VW
	Rev:
	B