



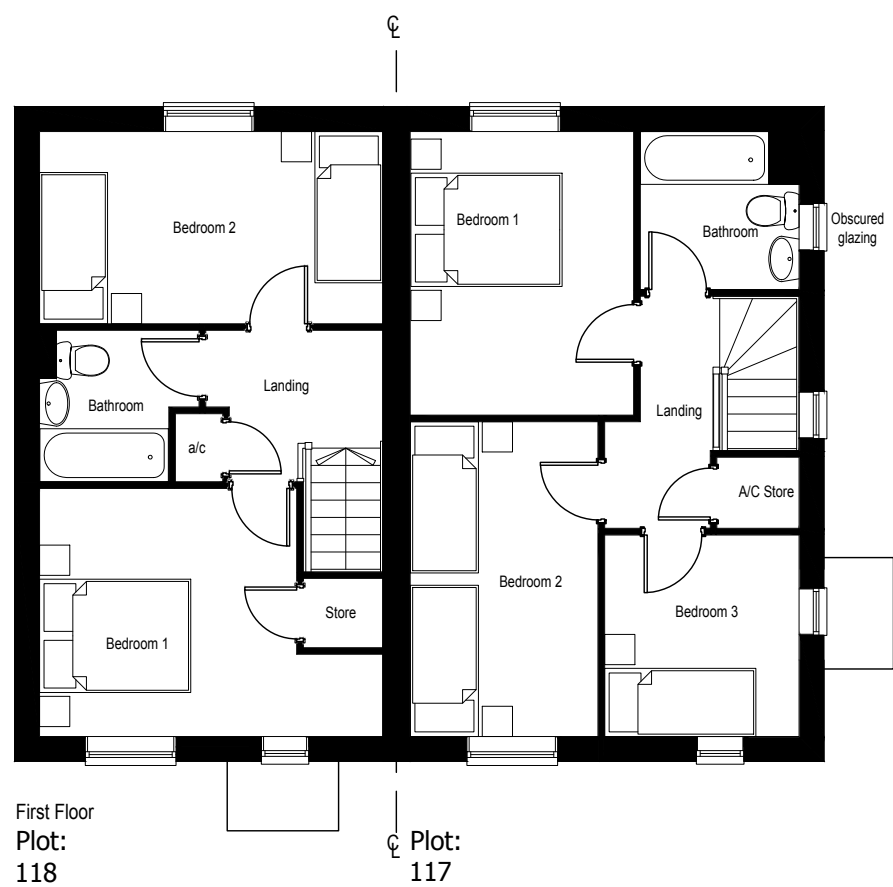

Scale  
1:100

|     |                       |          |
|-----|-----------------------|----------|
| -   | -                     | -        |
| -   | -                     | -        |
| A   | Porch canopies added. | 05.07.17 |
| Rev |                       | Date     |

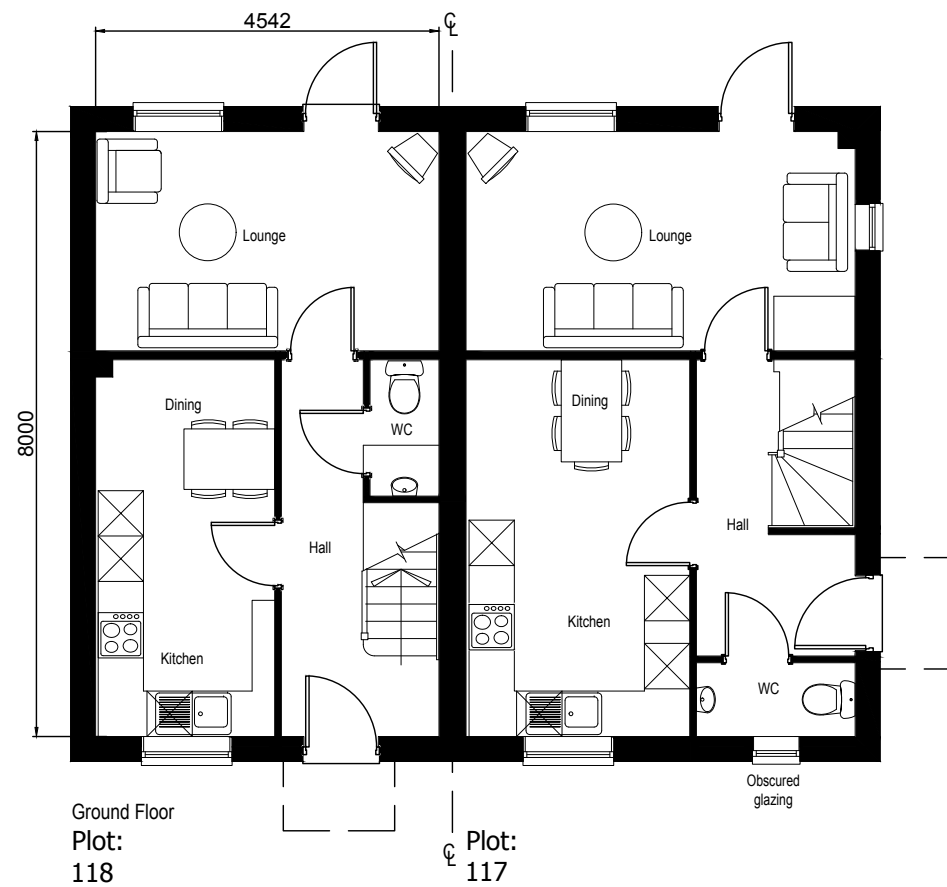

Persimmon Homes Thames Valley  
Persimmon House, Knoll Road,  
Camberley, Surrey GU15 3TQ  
Tel: 01276 808080

|                          |                            |
|--------------------------|----------------------------|
| Site:                    | Date:                      |
| Phase 2<br>Littlehampton | February 2017              |
| Scale:                   | 1:100 @ A3                 |
| Dwg No:                  | 543_PL_WP3520C/2420A_P_100 |

Drawing Title: WP3520C & WP2420A  
Proposed Plans 1of3

|                 |        |
|-----------------|--------|
| Drawing Status: | Drawn: |
| SUBMITTED       | VW     |
|                 | Rev:   |
|                 | A      |