



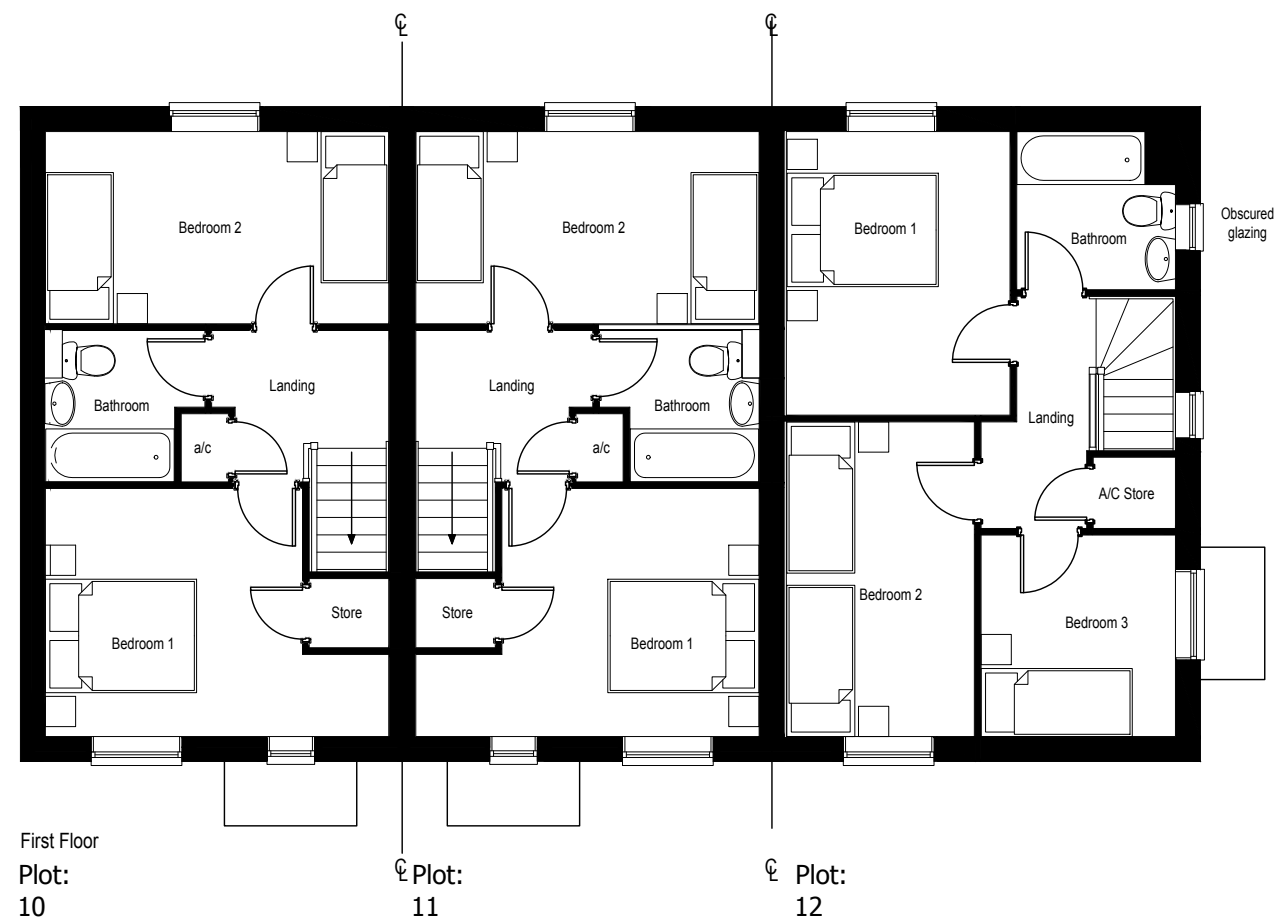

Plots:
10-12

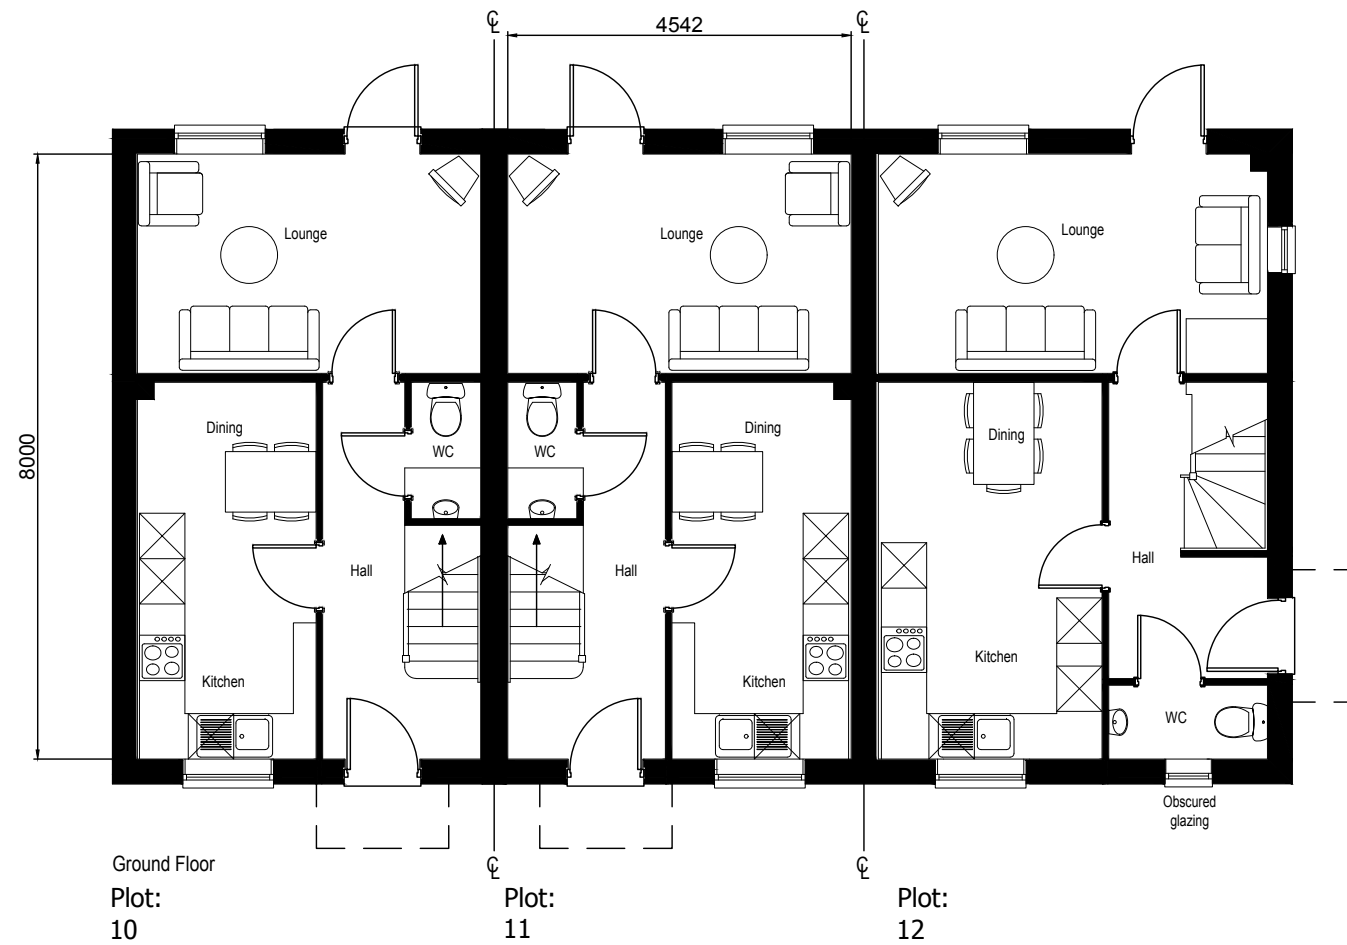

Scale
1:100

Rev	-	-	-
Rev	-	-	-
Rev	-	-	-
Rev	-	-	-



Persimmon Homes Thames Valley
Persimmon House, Knoll Road,
Camberley, Surrey GU15 3TQ
Tel: 01276 808080

Site:	Date:
Phase 2 Littlehampton	August 2017
Scale:	1:100 @ A3
Dwg No:	543_PL_WP3520C/2420A_P_102

Drawing Title: **WP3520C & WP2420A
Proposed Plans 3 of 3**

Drawing Status:	Drawn:
SUBMITTED	VW
Rev:	-