

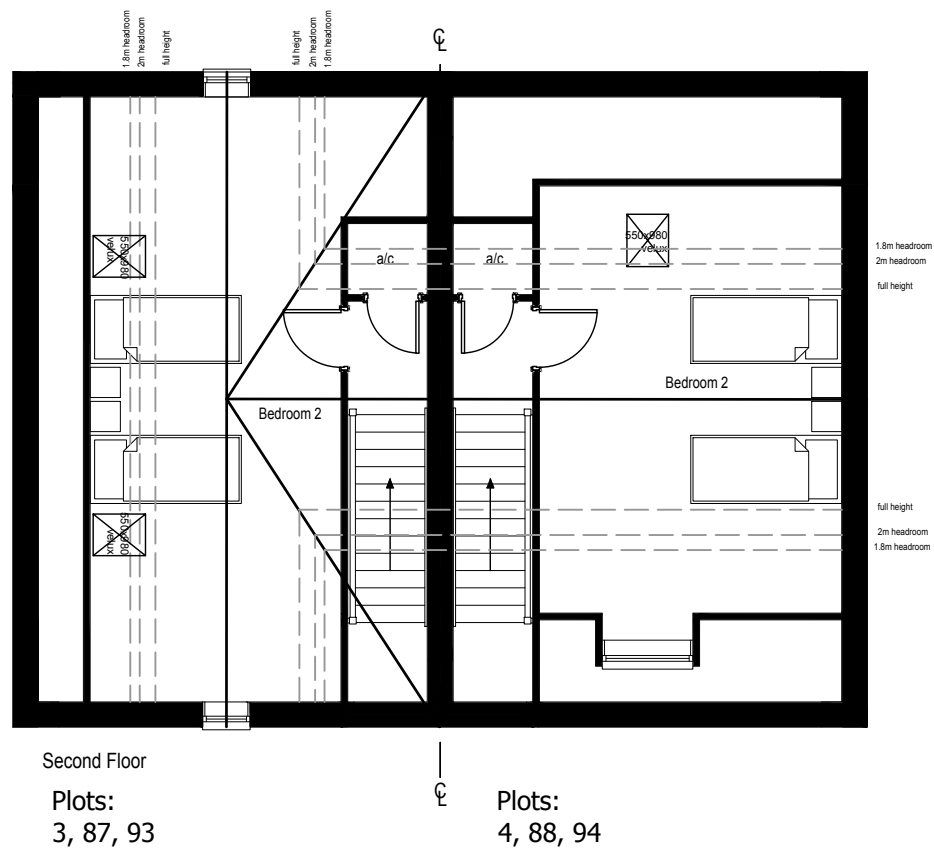


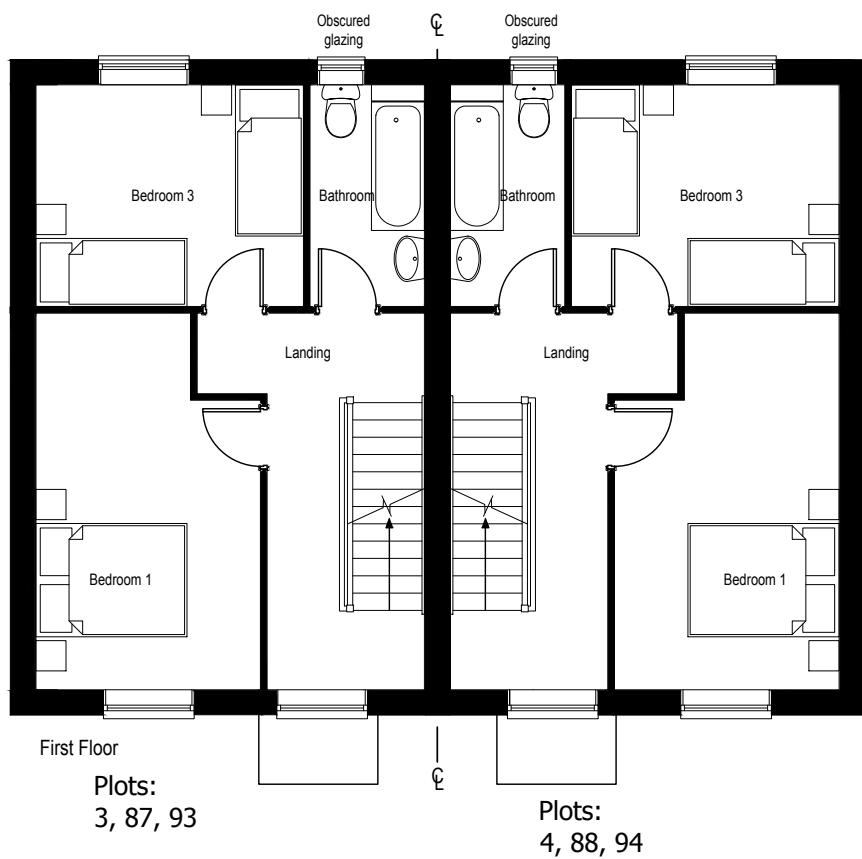

Plots: 3-4, 87-88, 93-94

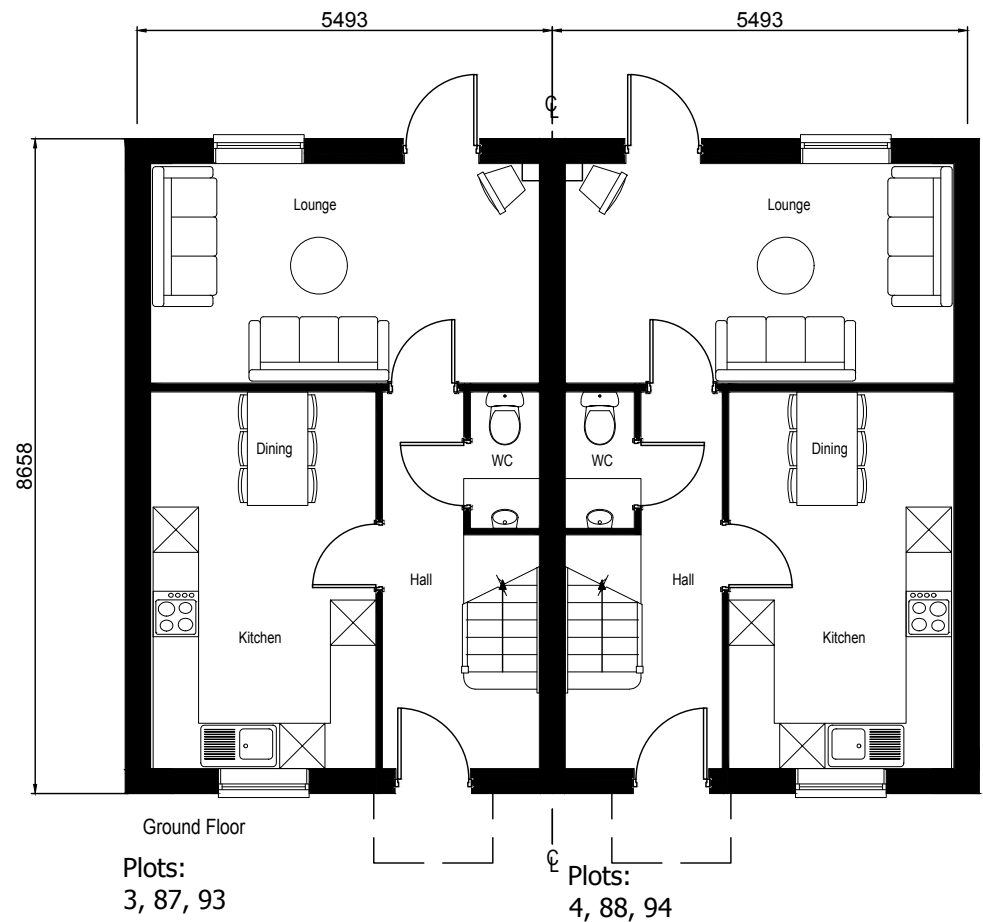

Scale
1:100

-	-	-
-	-	-
A	Unit handing amended	30.06.17
Rev		Date



Persimmon Homes Thames Valley
Persimmon House, Knoll Road,
Camberley, Surrey GU15 3TQ
Tel: 01276 808080

Site:	Date:
Phase 2 Littlehampton	February 2017
Scale:	1:100 @ A3
Drg No:	543_PL_WP3625A_P_100

Drawing Title: **WP3625A
Proposed Plans**

Drawing Status:	Drawn:
SUBMITTED	VW
	Rev:
	A