



Plots:
62-63, 68-69, 70-71,
72-73

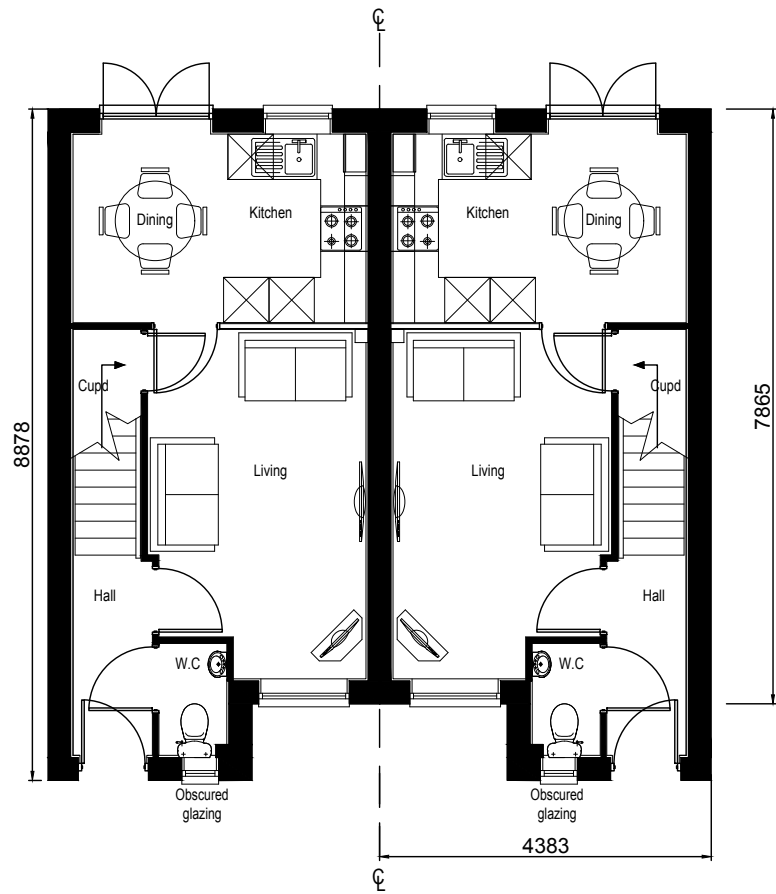

Ground Floor

Plots: 62, 68
70, 72

Plots: 63, 69
71, 73

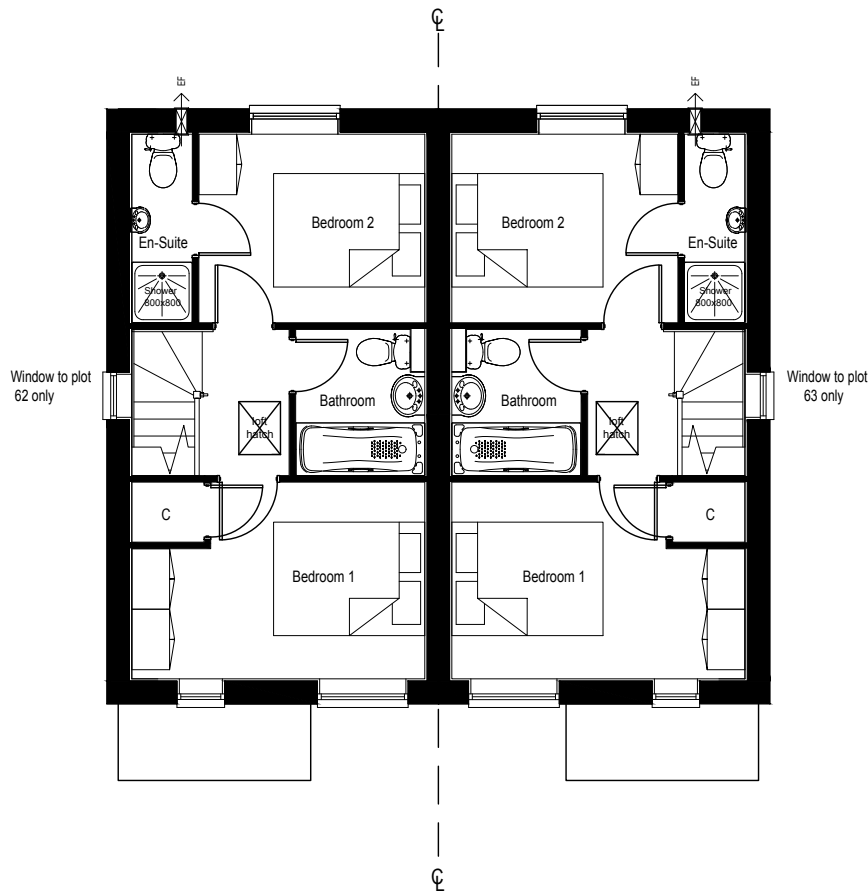

First Floor

Plots: 62, 68
70, 72

Plots: 63, 69
71, 73



Scale
1:100

-	-	-
B	Amended as per Local Authority comments.	03.08.17
A	Porch canopies added.	05.07.17
Rev		Date



Persimmon Homes Thames Valley
Persimmon House, Knoll Road,
Camberley, Surrey GU15 3TQ
Tel: 01276 808080

Site:	Date:
Phase 2 Littlehampton	February 2017
Scale:	1:100 @ A3
Dwg No:	543_PL_ALNWICK_P_100

Drawing Title: Alnwick
Proposed Plans 1of3

Drawing Status:	Drawn:
SUBMITTED	VW
	Rev:
	B