



Plots:  
75-77

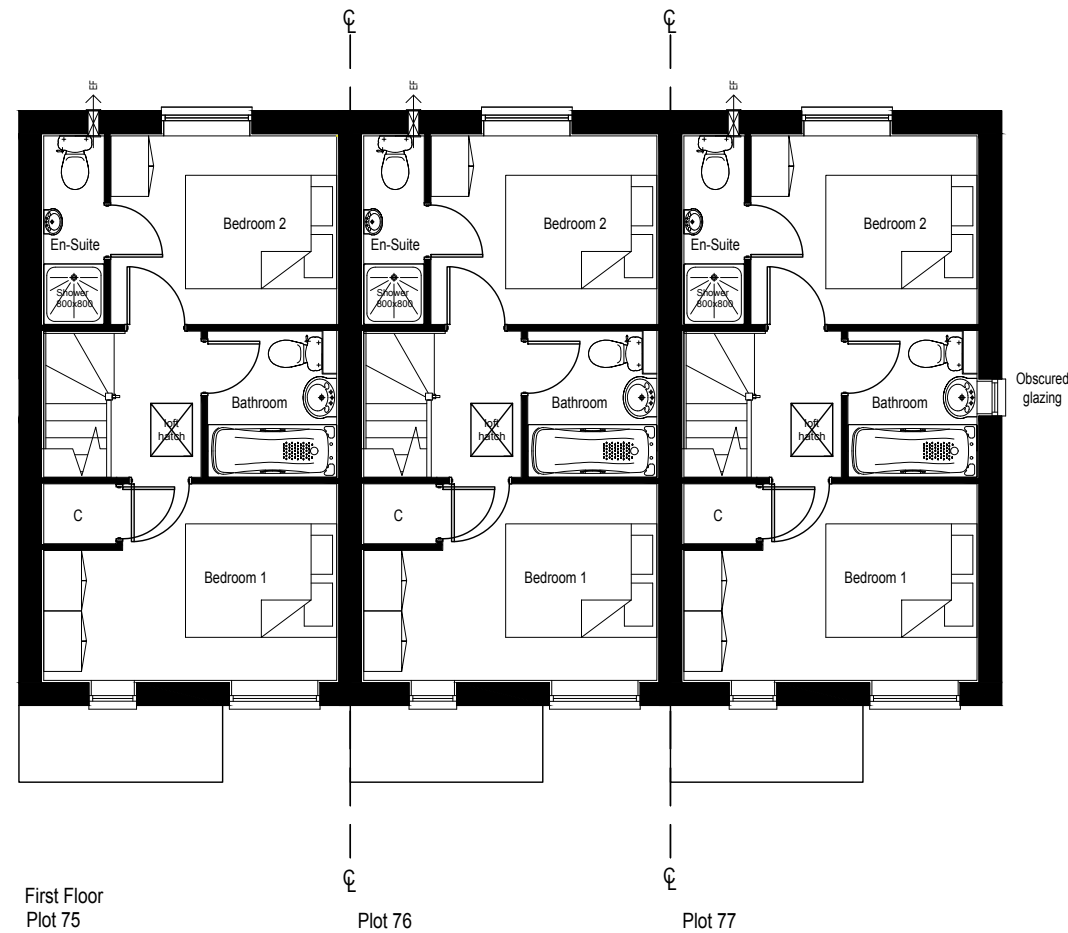

Scale  
1:100

|     |                                          |          |
|-----|------------------------------------------|----------|
| -   | -                                        | -        |
| B   | Amended as per Local Authority comments. | 03.08.17 |
| A   | Porch canopies added.                    | 05.07.17 |
| Rev |                                          | Date     |

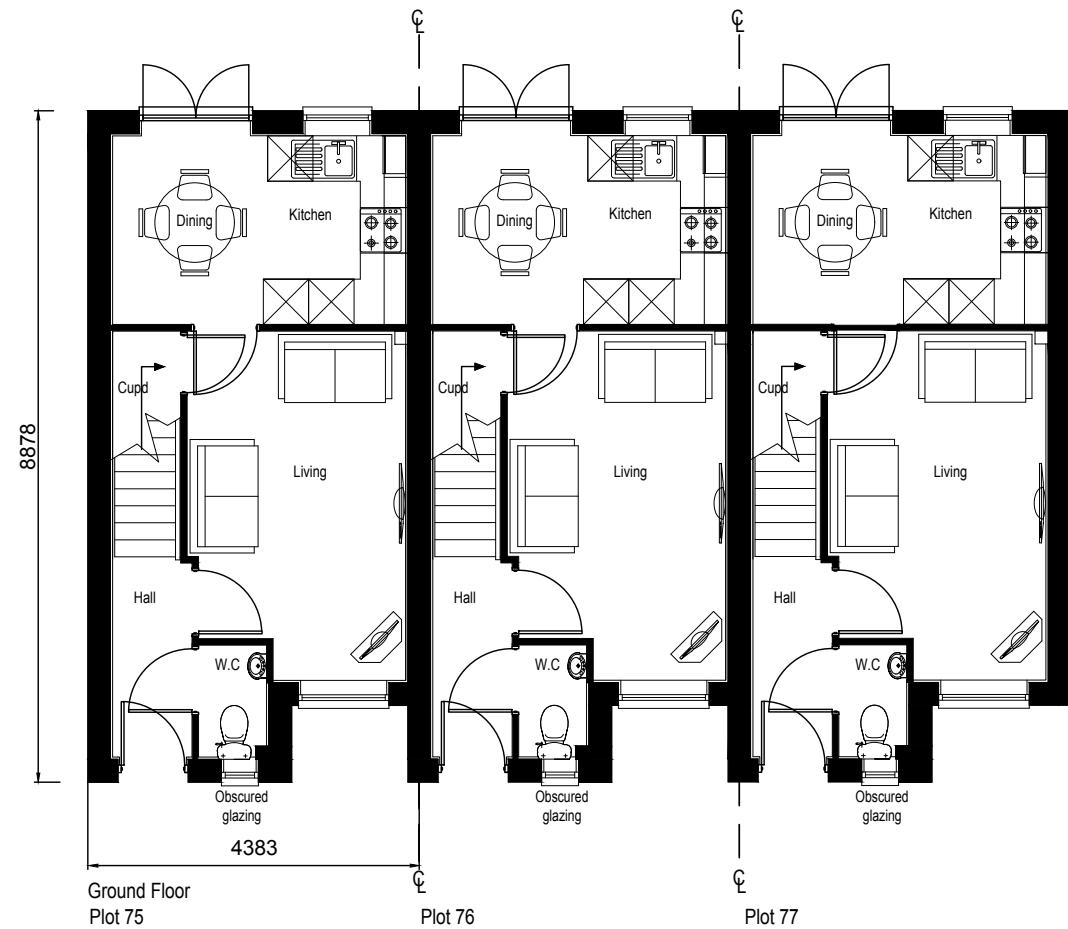

Persimmon Homes Thames Valley  
Persimmon House, Knoll Road,  
Camberley, Surrey GU15 3TQ  
Tel: 01276 808080

|                          |                      |
|--------------------------|----------------------|
| Site:                    | Date:                |
| Phase 2<br>Littlehampton | February 2017        |
| Scale:                   | 1:100 @ A3           |
| Dwg No:                  | 543_PL_ALNWICK_P_101 |

Drawing Title: Alnwick  
Proposed Plans 2of3

|                 |        |
|-----------------|--------|
| Drawing Status: | Drawn: |
| SUBMITTED       | VW     |
|                 | Rev:   |
|                 | B      |