


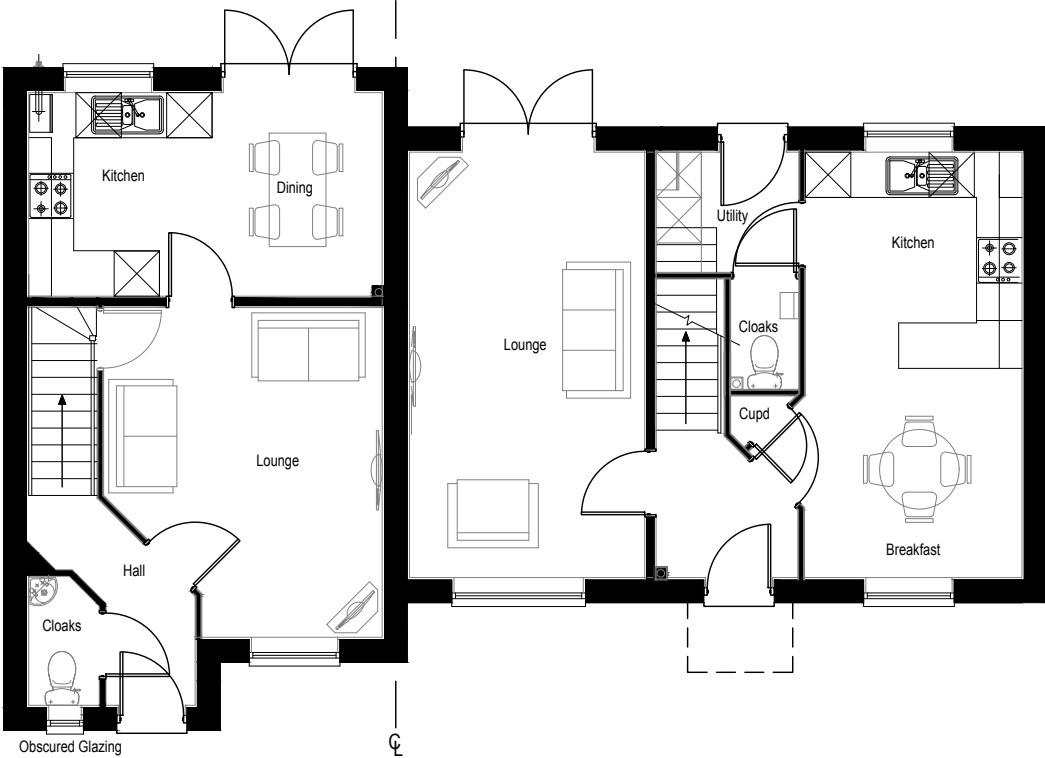


Hanbury - Ground Floor

Clayton - Ground Floor

Plots:
34, 37

Plots:
35, 36

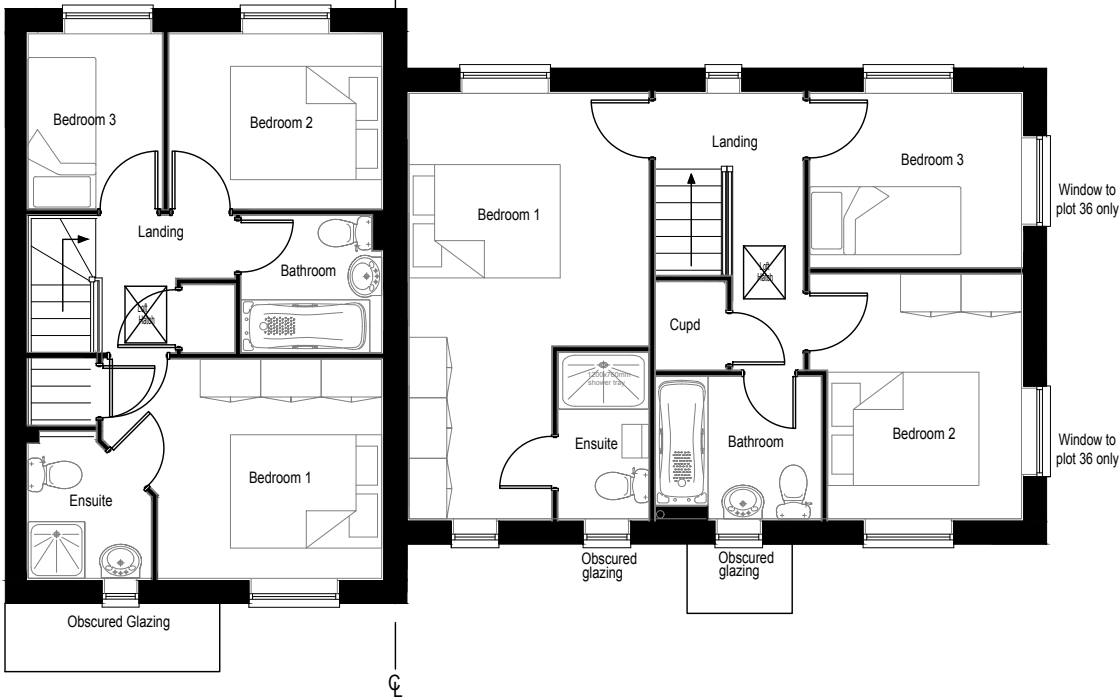

Hanbury - First Floor

Clayton - First Floor

Plots:
34, 37

Plots:
35, 36

Plots:
34-35, 36-37 (mirrored)



Scale
1:100

-	-	-
B	Amended as per Local Authority comments.	15.08.17
A	Canopy style amended.	05.07.17
Rev		Date



Persimmon Homes Thames Valley
Persimmon House, Knoll Road,
Camberley, Surrey GU15 3TQ
Tel: 01276 808080

Site:	Date:
Phase 2 Littlehampton	February 2017
Scale:	1:100 @ A3
Org No:	543_PL_CL/HAN_P_100

Drawing Title: Clayton / Hanbury
Proposed Plans

Drawing Status:	Drawn:
SUBMITTED	VW
	Rev:
	B