
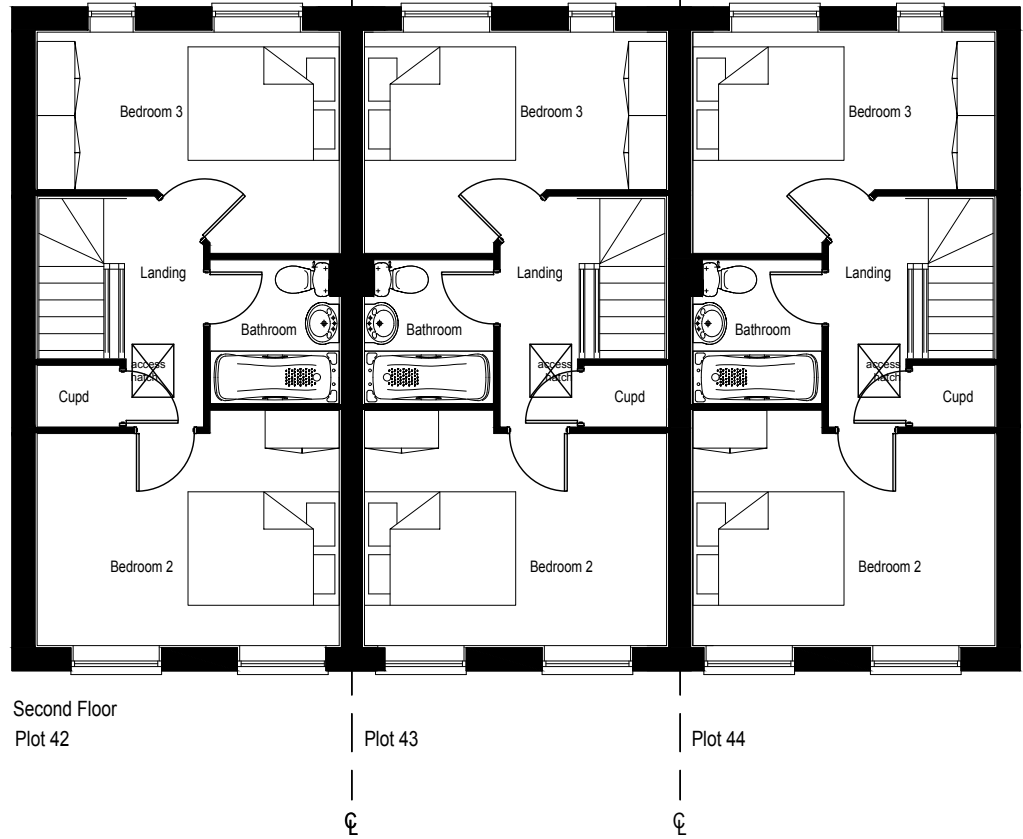
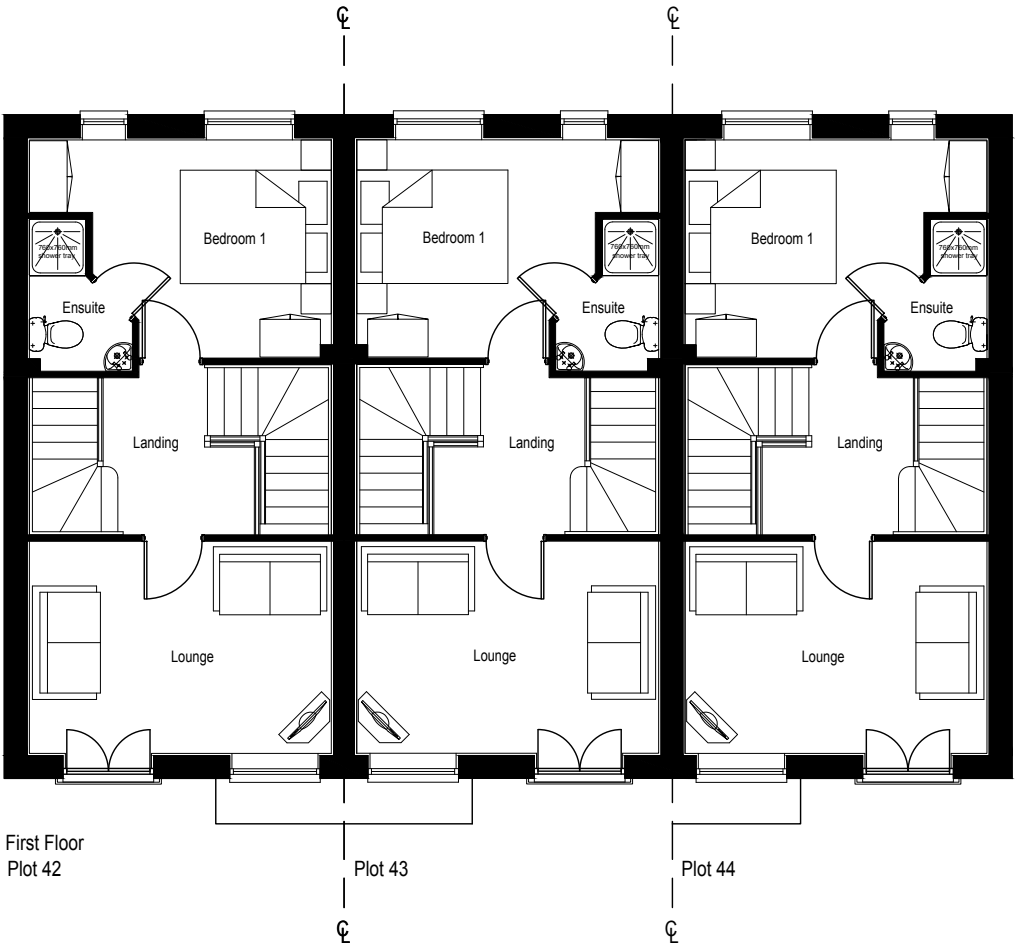


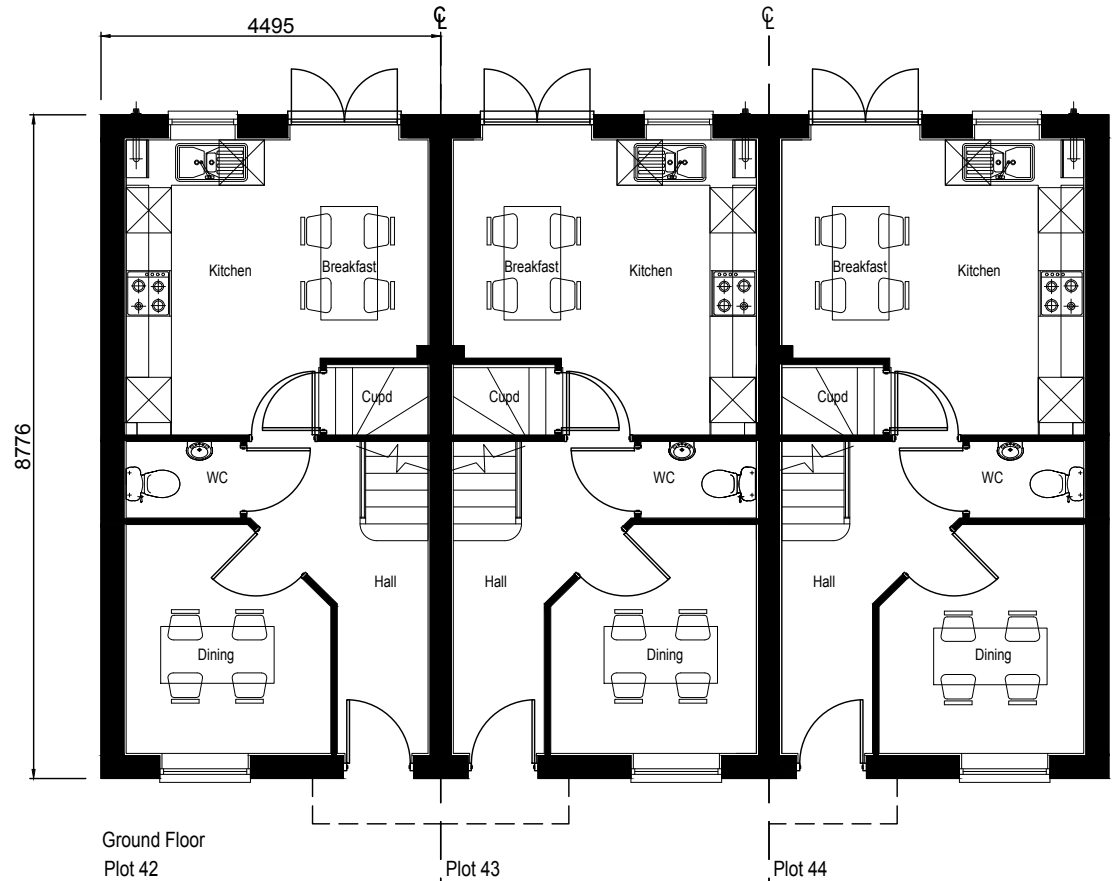

Scale
1:100

-	-	-
-	-	-
-	-	-
Rev		Date

**PERSIMMON**
Together, we make a home

Persimmon Homes Thames Valley
Persimmon House, Knoll Road,
Camberley, Surrey GU15 3TQ
Tel: 01276 808080

Site:	Date:
Phase 2 Littlehampton	February 2017
Scale:	1:100 @ A3
Dwg No:	543_PL_GREYFR_P_100

Drawing Title: **Greyfriars
Proposed Plans 1of2**

Drawing Status:	Drawn:
SUBMITTED	VW
	Rev:
	-