



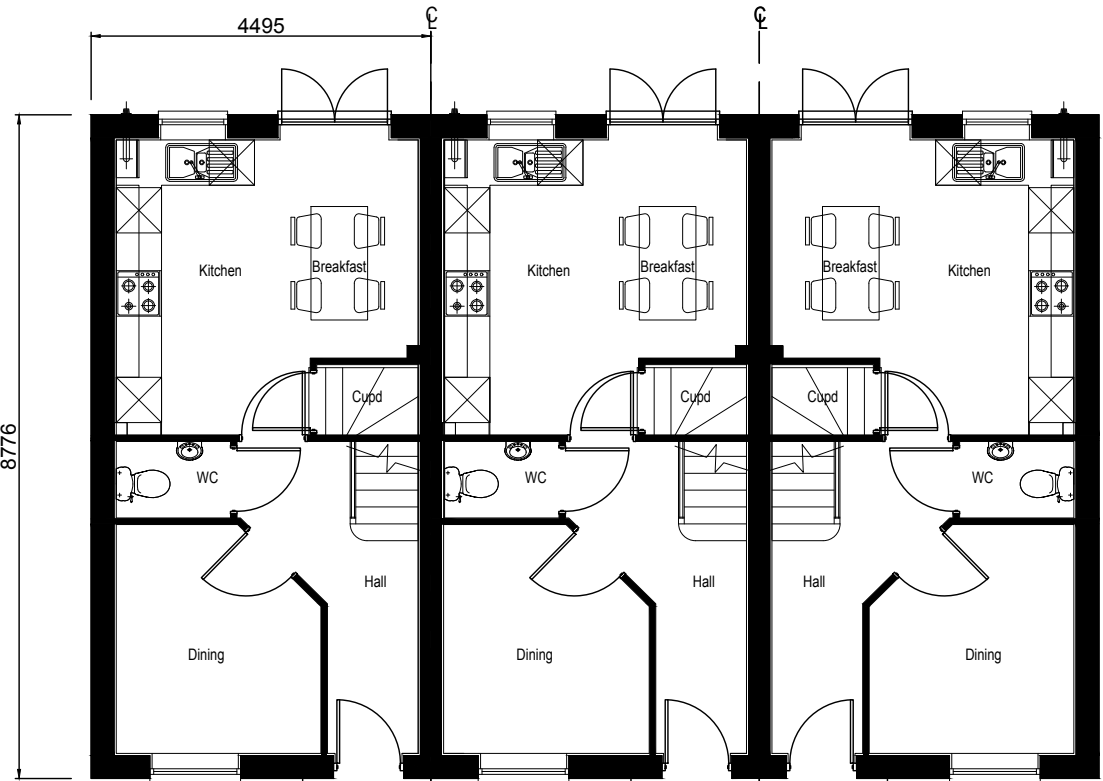

Ground Floor
Plot 49

Plot 50


Plot 51

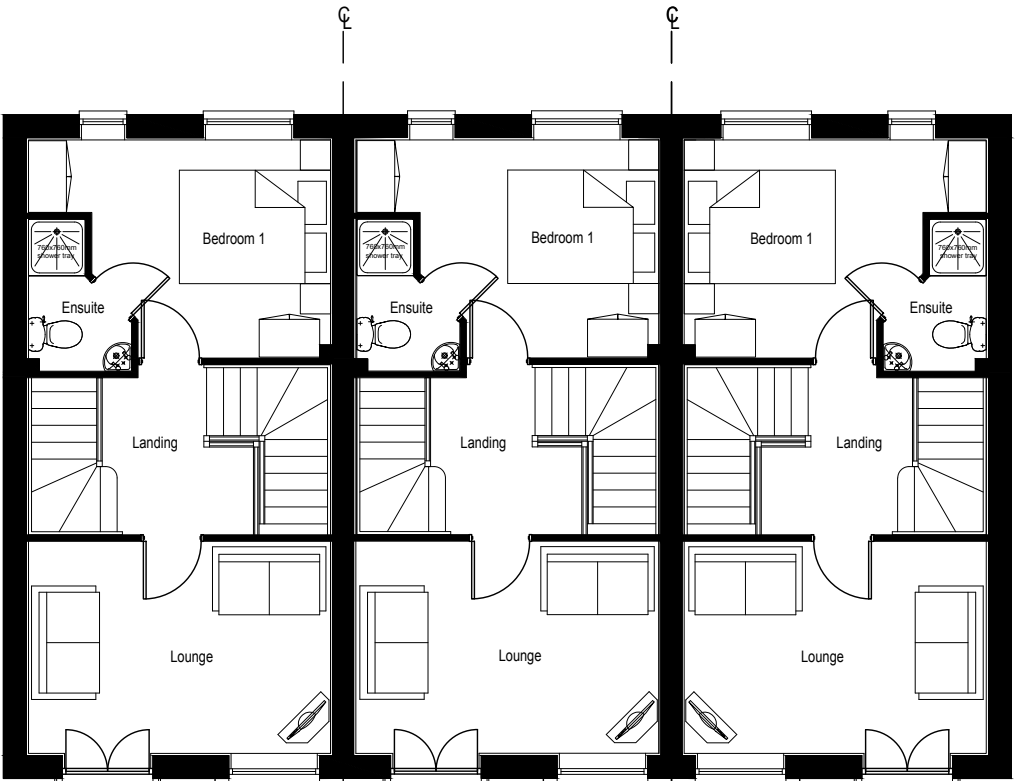

First Floor
Plot 49

Plot 50

Plot 51

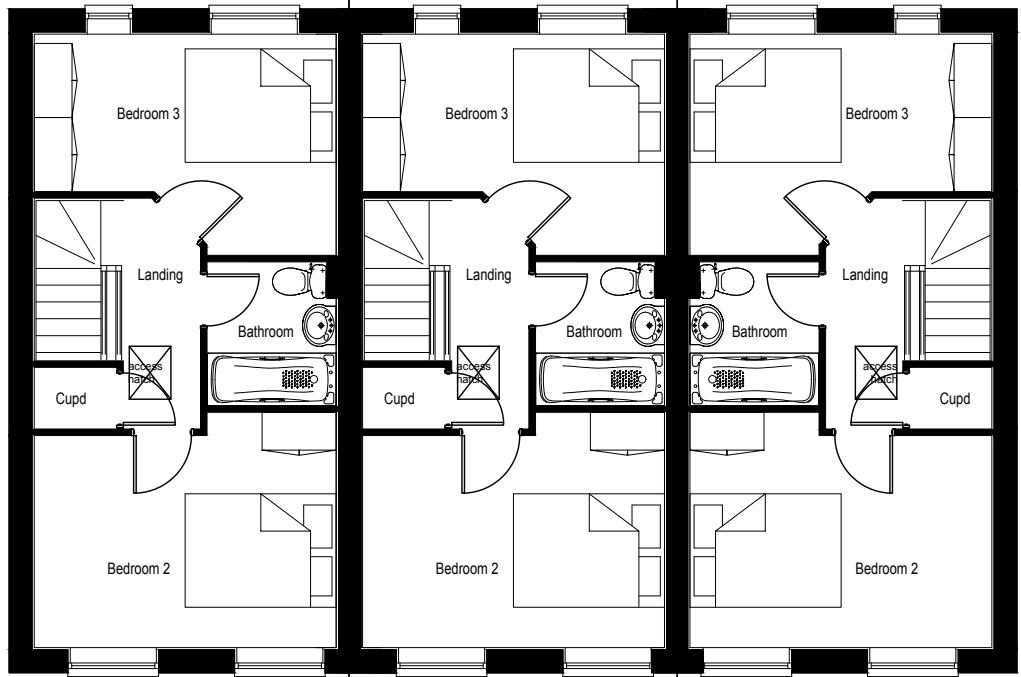

Second Floor
Plot 49

Plot 50

Plot 51



Scale
1:100

-	-	-
-	-	-
-	-	-
Rev		Date

 **PERSIMMON**
Together, we make a home

Persimmon Homes Thames Valley
Persimmon House, Knoll Road,
Camberley, Surrey GU15 3TQ
Tel: 01276 808080

Site:	Date:
Phase 2 Littlehampton	February 2017
Scale:	1:100 @ A3
Dwg No:	543_PL_GREYFR_P_101

Drawing Title: **Greyfriars
Proposed Plans 2of2**

Drawing Status:	Drawn:
SUBMITTED	VW
	Rev:
	-