


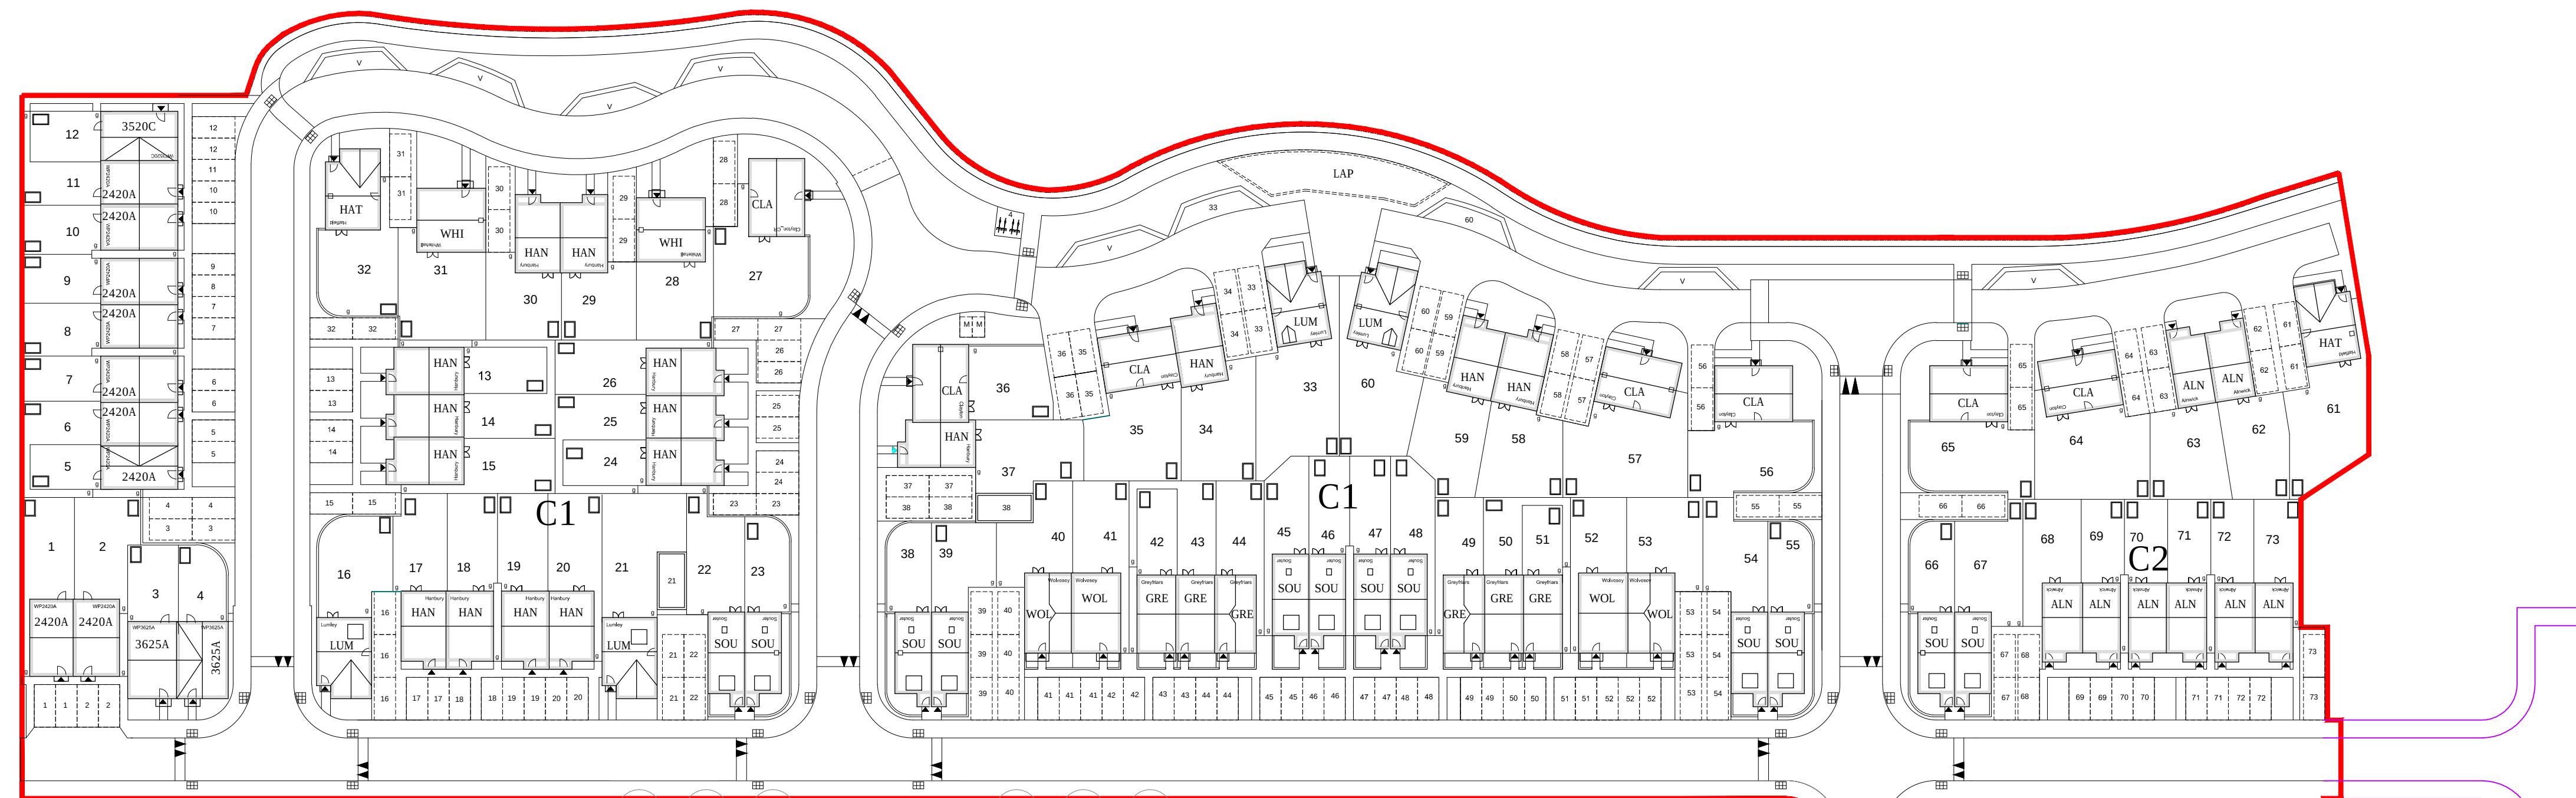

Future development 3/4 st apartment blocks

Bus Stop

Future development 3/4 st apartment blocks

Five Stones Nursery

SCALE 1/500



0m 5m 10m 15m 20m 25m



PERSIMMON
Together, we make a home

Drawing Status:	Drawn:
SUBMITTED	KJ / AT
	Rev:
	E