


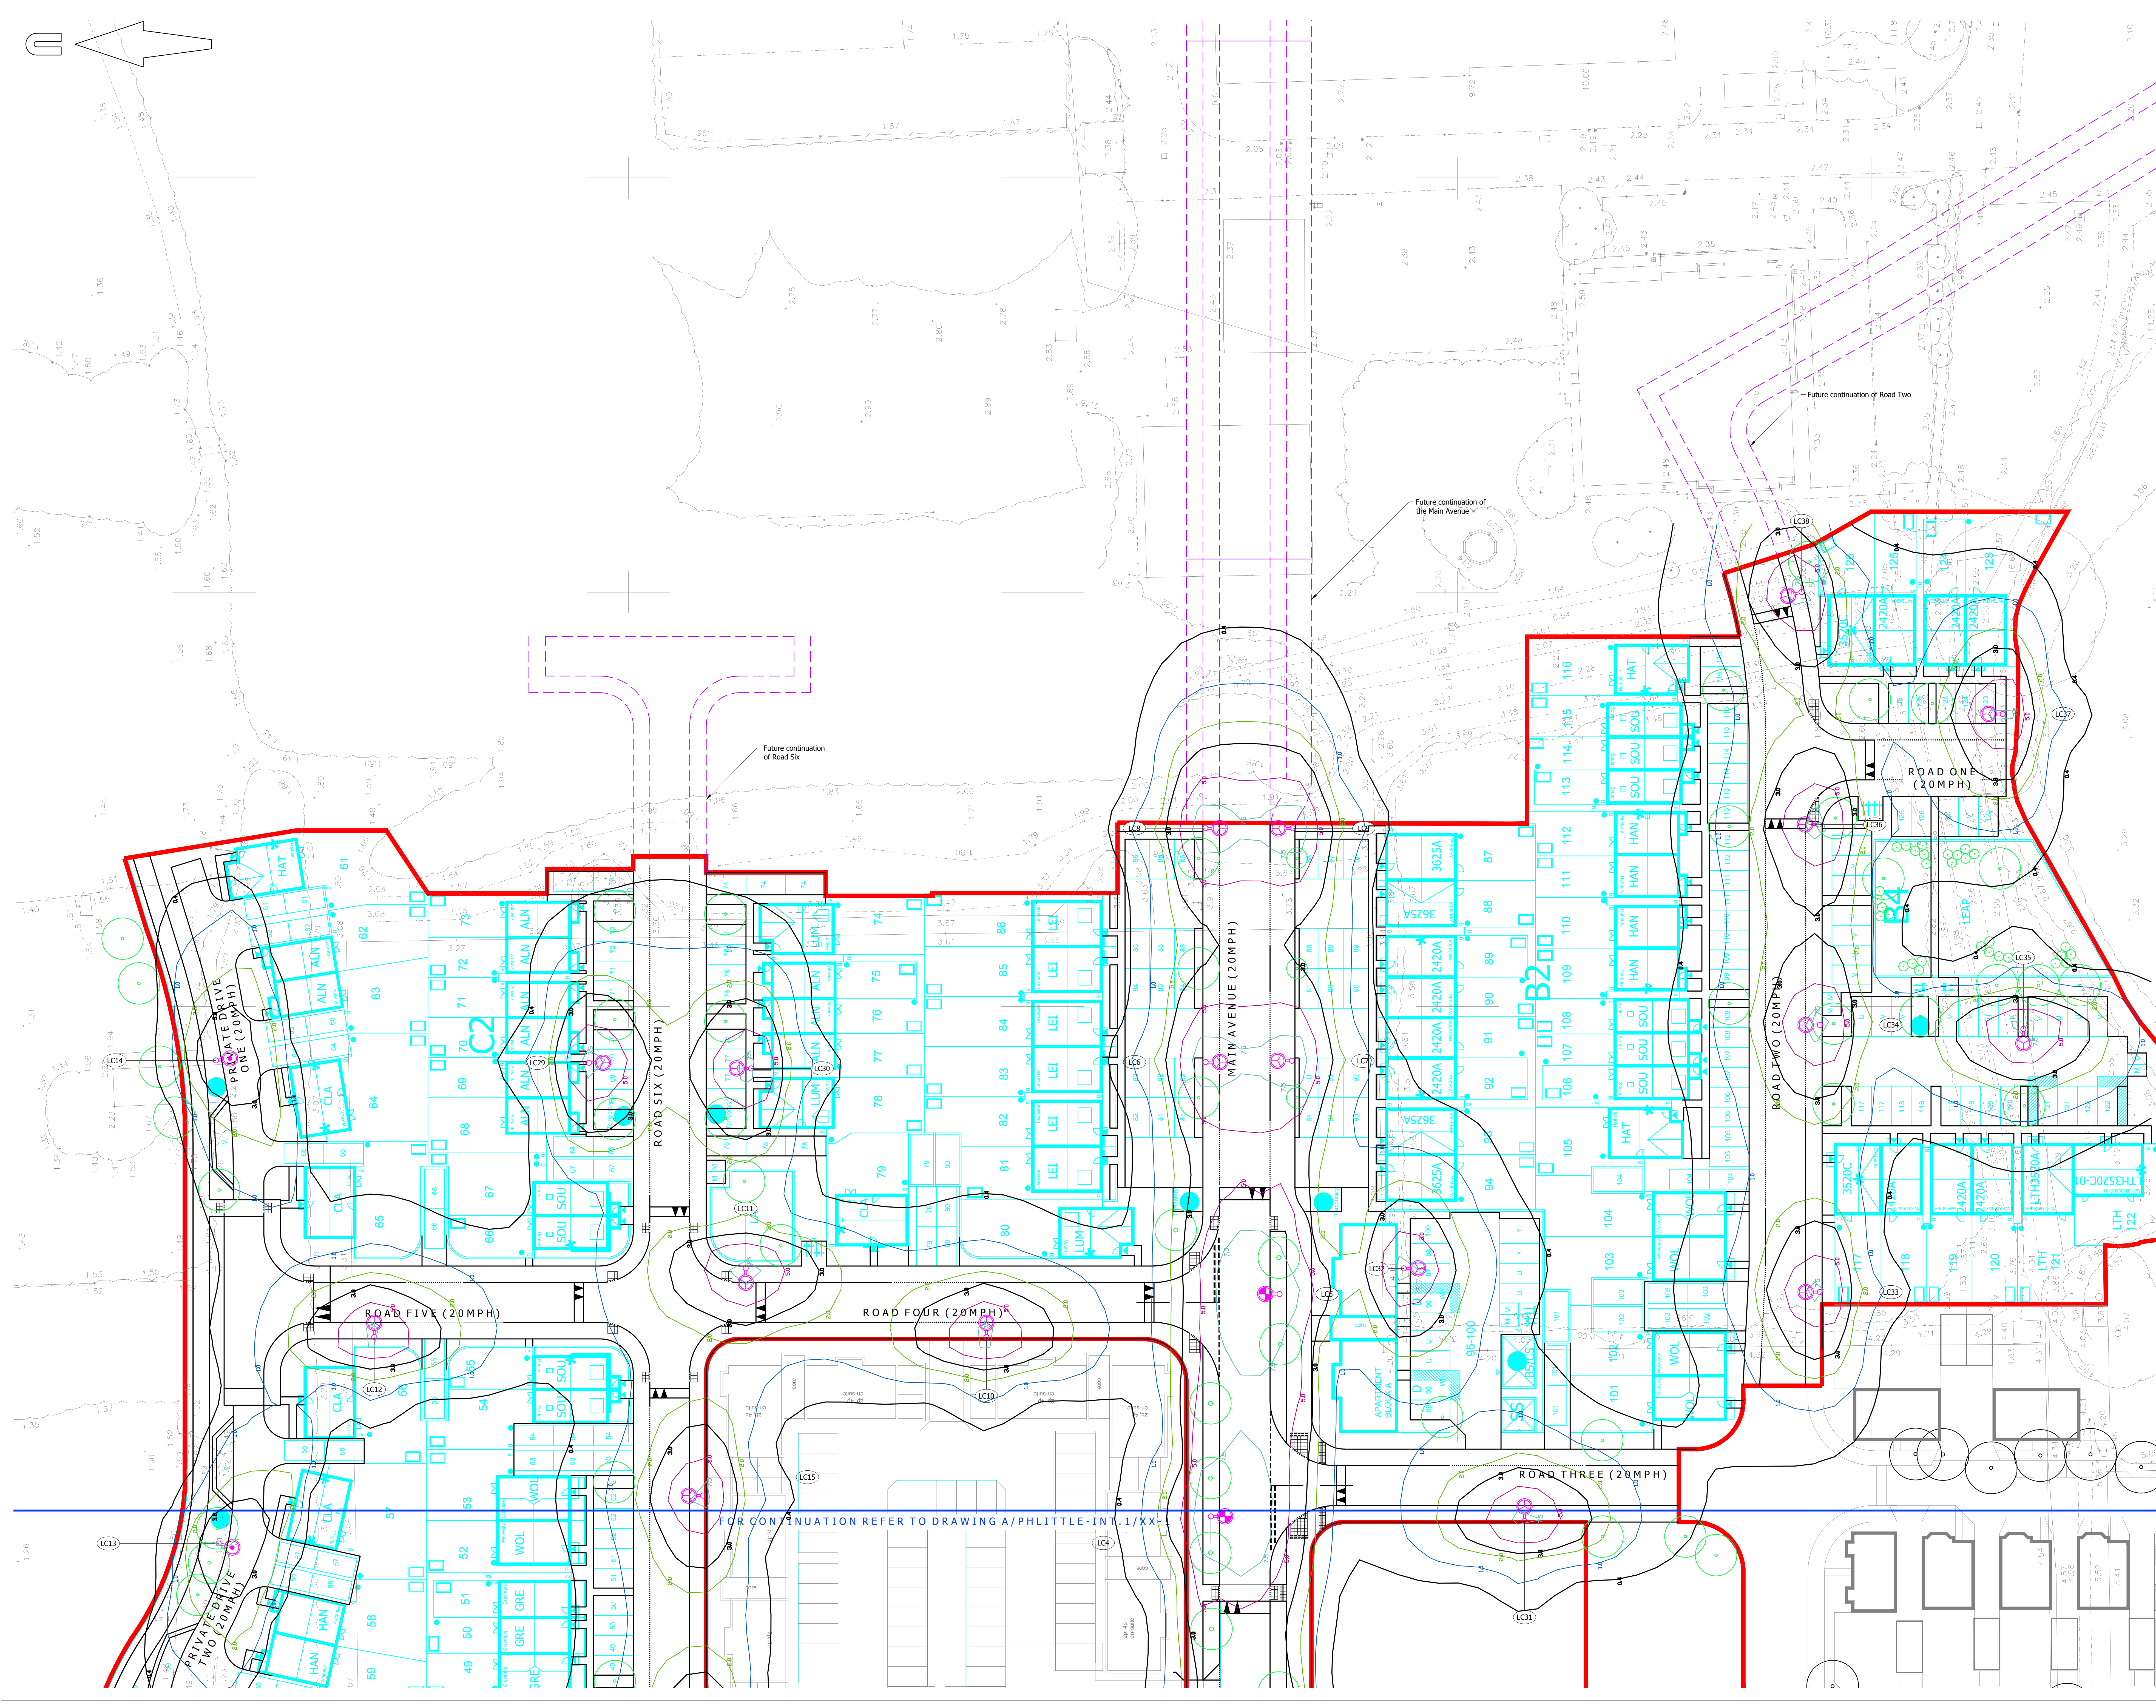

A0 ORIGINAL

© Crown copyright, all rights reserved. 2017. Licence number 100003393.

KEY

EXISTING KERB LINE

PROPOSED KERB/EDGING LINE

PROPOSED DROPPED KERB

STREET LIGHTING COLUMN FOR FUTURE JUNCTION DESIGN

PROPOSED 6m LIGHTING COLUMN WITH PHILIPS LUMA MICRO BGPS15 DW50 LUMINAIRE WITH LED-HB 55/657 LAMP - 5.00 km FLUX (DW50\_5000m\_20LED\_469mA\_SS\_CLO\_L90\_CW) POST-TOP MOUNTED WITH 0° TILT

PROPOSED 6m LIGHTING COLUMN WITH PHILIPS LUMA MICRO BGPS15 DX70 LUMINAIRE WITH LED-HB 55/657 LAMP - 2.40 km FLUX (DX70\_2400m\_20LED\_212mA\_SS\_CLO\_L90\_CW) POST-TOP MOUNTED WITH 0° TILT

PROPOSED 6m LIGHTING COLUMN WITH PHILIPS LUMA MICRO BGPS15 DW50 LUMINAIRE WITH LED-HB 55/657 LAMP - 1.60 km FLUX (DW50\_1600m\_12LED\_293mA\_SS\_CLO\_L90\_CW) POST-TOP MOUNTED WITH 0° TILT

PROPOSED LIGHTING COLUMN REFERENCE

PROPOSED TREES

SITE BOUNDARY

NOTES:

1. Based on topographic survey by WYG drawing numbered GGL/AD40429/LAY/01.

2. Site layout taken from PHTV drawing numbered 543\_PL\_SITE\_LAYOUT\_REV\_E.

3. Main Avenue is to Class P4 from BS 5489-1:2013.

4. Residential roads to Parcels C1, C2, B2 & B4 lit to Class P6 from BS 5489-1:2013.

5. For street lighting calculations refer to MB Lighting Reports numbered L1, L2 & L3.

6. Lighting proposals are indicative only and are based on WSCC 'Lighting of Developer Promoted Highway Schemes in West Sussex' dated 11th February 2016. Exact specification and arrangements to be designed by SSE.

7. Landscaping layout taken from WYG drawing numbered LA101 Rev J.

PRELIMINARY

NOT FOR CONSTRUCTION

|    |   |    |            |
|----|---|----|------------|
| P6 | Landscaping amended following updated site layout received 06/12/2017 & note 6 amended. (CON)                              | AB | 07/12/2017 |
| P5 | Parking outside plots 90-94 amended and other minor amendments following updated site layout received 26/10/2017. (CON)    | AB | 31/10/2017 |
| P4 | Layout amended following updated site layout received 07/09/2017 and updated landscaping layout received 08/09/2017. (CON) | AB | 11/09/2017 |
| P3 | Lighting updated following amended site layout received from PHTV dated 05/09/2017. (CON)                                  | AB | 09/09/2017 |
| P2 | Layout updated following Stage 1 Road Safety Audit received 17/03/2017. (CON)                                              | SF | 24/03/2017 |
| P1 | Initial issue. (PB)   | AB | 17/03/2017 |

|      |           |         |      |
|------|-----------|---------|------|
| rev. | amendment | checked | date |
|------|-----------|---------|------|

m3

mayer brown

Player Brown Limited

Line House, Oriental Road, Woking, Surrey GU24 8AR

Telephone 01483 750 508 Fax 01483 750 437

woking@mbplayerbrown.co.uk www.mayerbrown.co.uk

client

PERSIMMON HOMES THAMES VALLEY

project

NORTH LITTLEHAMPTON PHASE 2  
PARCEL C1 AND PART PARCELS, B2, B4 & C2

scale

1:250

drawn by

PB

checked by

AB

date

MARCH 2017

cad file

MASTER.DWG

title

STREET LIGHTING DRAWING (2 OF 2)

drawing number

A/PHLITTLE-INT.1/13-2

rev.

P6