


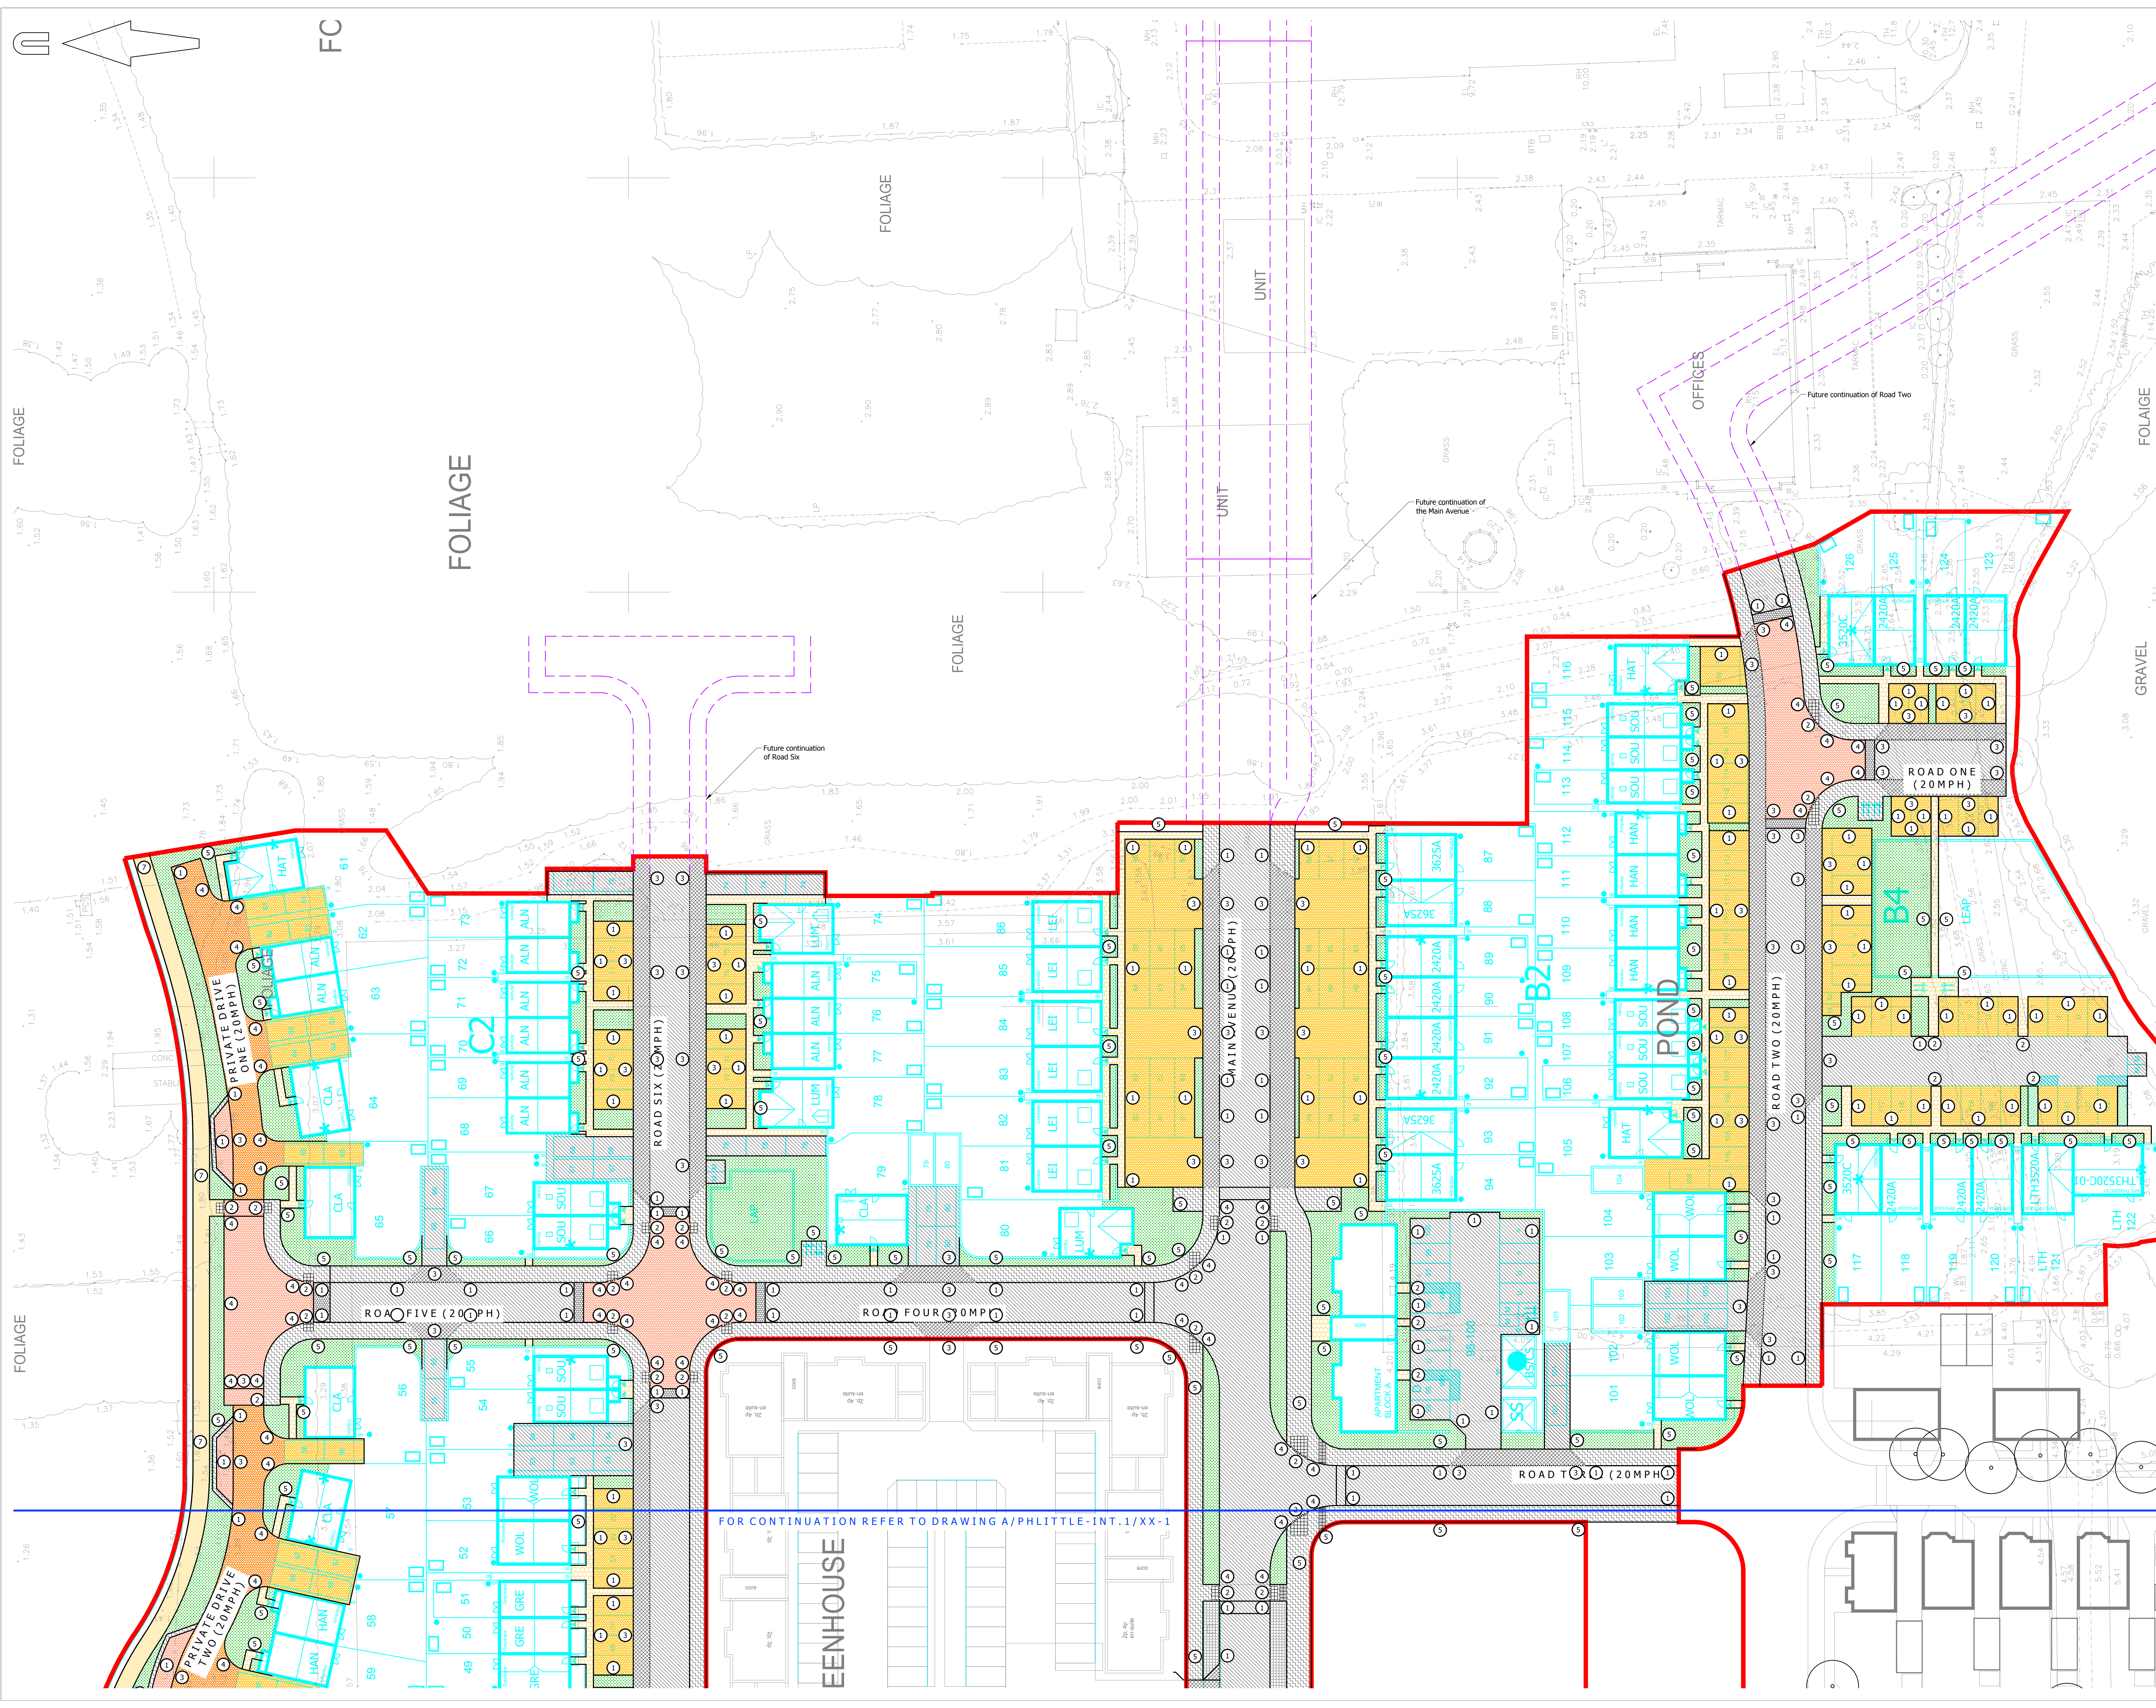

A0 ORIGINAL

KEY

EXISTING KERB LINE

PROPOSED KERB/EDGING LINE

PROPOSED DROPPED KERB

PROPOSED BITUMEN MACADAM CARRIAGEWAY SURFACING (WSCC DETAIL S278/38/21)

PROPOSED MARSHALLS BLOCK PAVED CARRIAGEWAY SURFACING (BRINDLE) LAID IN HERRINGBONE PATTERN (WSCC DETAIL S278/38/21)

PROPOSED MARSHALLS BLOCK PAVED RAMP (BRINDLE) CONSTRUCTION TYPE 5 (WSCC DETAIL S278/38/16)

PROPOSED MARSHALLS BLOCK PAVED SHARED / PRIVATE DRIVE SURFACING (BRAEKEN) LAID IN HERRINGBONE PATTERN (WSCC DETAIL S278/38/21)

PROPOSED MARSHALLS PRIORA PERMEABLE BLOCK PAVED SHARED / PRIVATE DRIVE SURFACING (BRAEKEN) LAID IN HERRINGBONE PATTERN

PROPOSED MARSHALLS BUFF COLOURED SLAB PRIVATE FOOTWAY CONSTRUCTION

PROPOSED BITUMEN MACADAM FOOTWAY CONSTRUCTION (WSCC DETAIL S278/38/14)

PROPOSED BITUMEN MACADAM FOOTWAY CROSSOVER TYPE 1 (WSCC DETAIL S278/38/07)

PROPOSED SELF BINDING COMPACTED GRAVEL (BUFF COLOURED) WITH TIMBER EDGING

PROPOSED V-GROOVE KEYBLOK PAVING LAID IN HERRINGBONE PATTERN WITH TREE PITTS (REFER TO LANDSCAPE ARCHITECT DRAWINGS)

PROPOSED SOFT LANDSCAPING (REFER TO LANDSCAPE ARCHITECT DRAWINGS)

PROPOSED BUFF COLOURED TACTILE PAVING

PROPOSED CORDUROY HAZARD WARNING PAVING

SITE BOUNDARY

KERB TYPES

TYPE 1 - HB2 - 125mm UPSTAND

TYPE 2 - BN - 0 - 6mm UPSTAND (DROPPED CROSSING)

TYPE 3 - BN - 25mm UPSTAND (VEHICULAR CROSSOVER)

TYPE 4 - BN - 50mm UPSTAND (UPSTAND ON RAISED TABLE)

TYPE 5 - EF - FLUSH

TYPE 6 - BUS KERB - 160mm UPSTAND

TYPE 7 - 40mm x 150mm TIMBER EDGING (WSCC DETAIL S278/38/06)

NOTES:

1. Based on topographic survey by WYG drawing numbered GCL/404/029/LAY/01

2. Site layout taken from PHTY drawing numbered 543_PL_SITE LAYOUT_REV_E

PRELIMINARY

NOT FOR CONSTRUCTION

P12	Landscaping amended following updated site layout received 06/12/2017. (OIN)	AB	07/12/2017
P11	Parking outside plots 80-94 amended and other minor amendments following updated site layout received 26/10/2017. (OIN)	AB	31/10/2017
P10	Drawing amended following updated site layout received from PHTY dated 07/09/2017. (OIN)	AB	11/09/2017
P9	Private drives amended to suit vehicle swept paths. (OIN)	AB	06/09/2017
P8	Areas of cycle/motorcycle parking and landscaping updated. (OIN)	OIN	23/08/2017
P7	Layout amended following updated site layout and comments received from PHTY dated 22/06/2017. (OIN)	AB	22/06/2017
P6	Layout amended following updated site layout received from PHTY dated 06/06/2017. (OIN)	OIN	17/06/2017
P5	Layout updated following comments from WSCC dated 15/05/2017. (OIN)	AB	07/07/2017
P4	Tree locations added and parking surfaces updated. (OIN)	SF	24/03/2017
P3	Kerb types added and surfaces treatments updated. (OIN)	AB	21/03/2017
P2	Drawing updated following new site layout received from PHTY dated 13/03/2017. (OIN)	AB	17/03/2017
P1	Initial issue. (OIN)	AB	28/02/2017

rev.	amendment	checked	date

m3

mayer brown

Player Brown Limited

Lean House, Oriental Road, Woking, Surrey GU24 8AR

Telephone 01483 750 508 Fax 01483 750 437

wokingoffice@mayerbrown.co.uk www.mayerbrown.co.uk

client

PERSIMMON HOMES THAMES VALLEY

project

NORTH LITTLEHAMPTON PHASE 2

PARCEL C1 AND PART PARCELS, B2, B4 & C2

scale

1:250

drawn by

OIN

checked by

AB

date

FEBRUARY 2017

cad file

MASTER.DWG

title

SURFACE TREATMENTS DRAWING (2 OF 2)

drawing number

A/PHLITTLE-INT.1/11-2

rev.

P12