
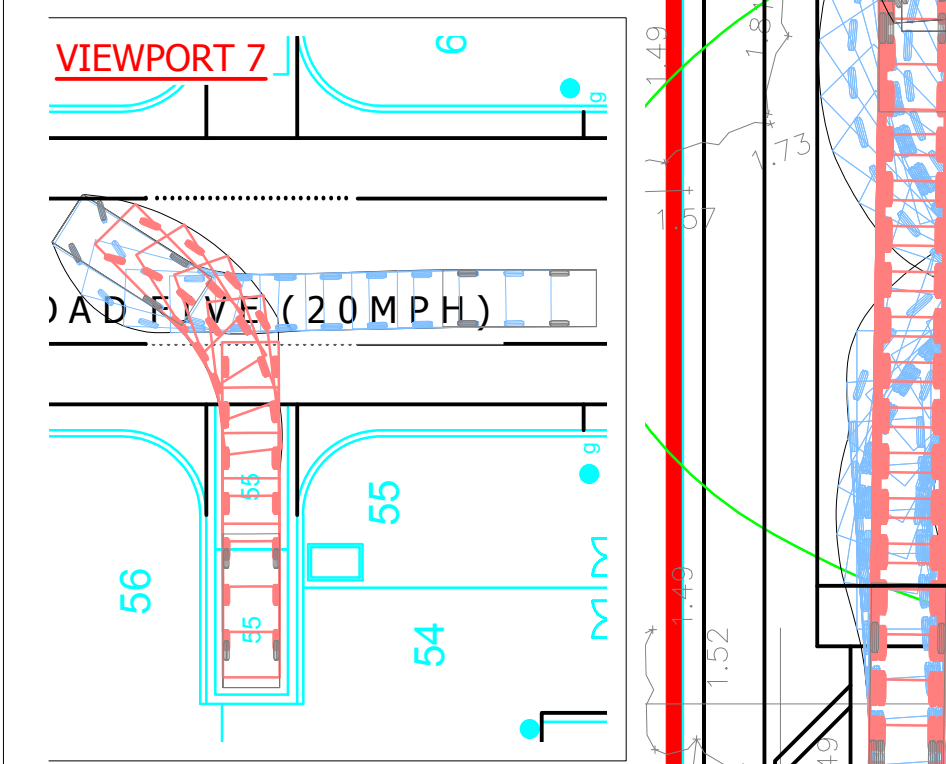
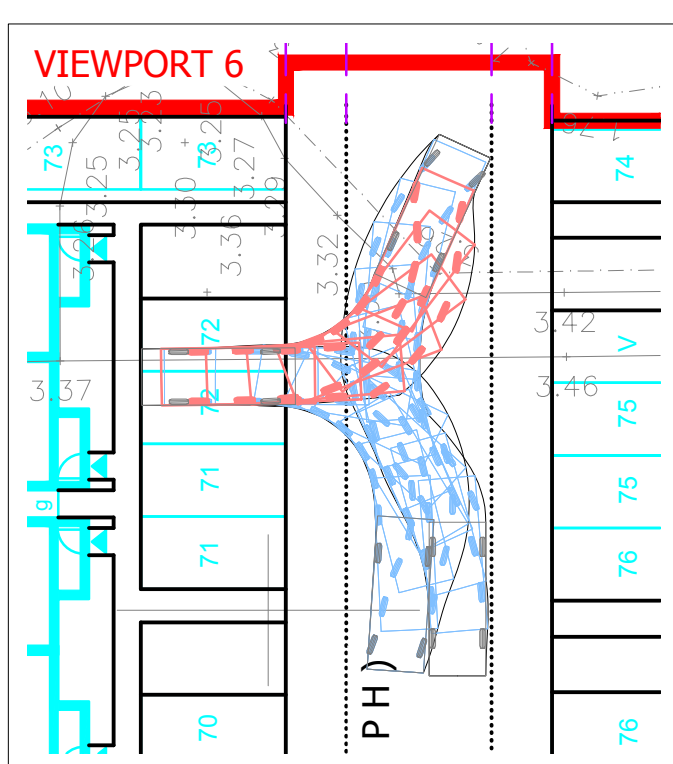
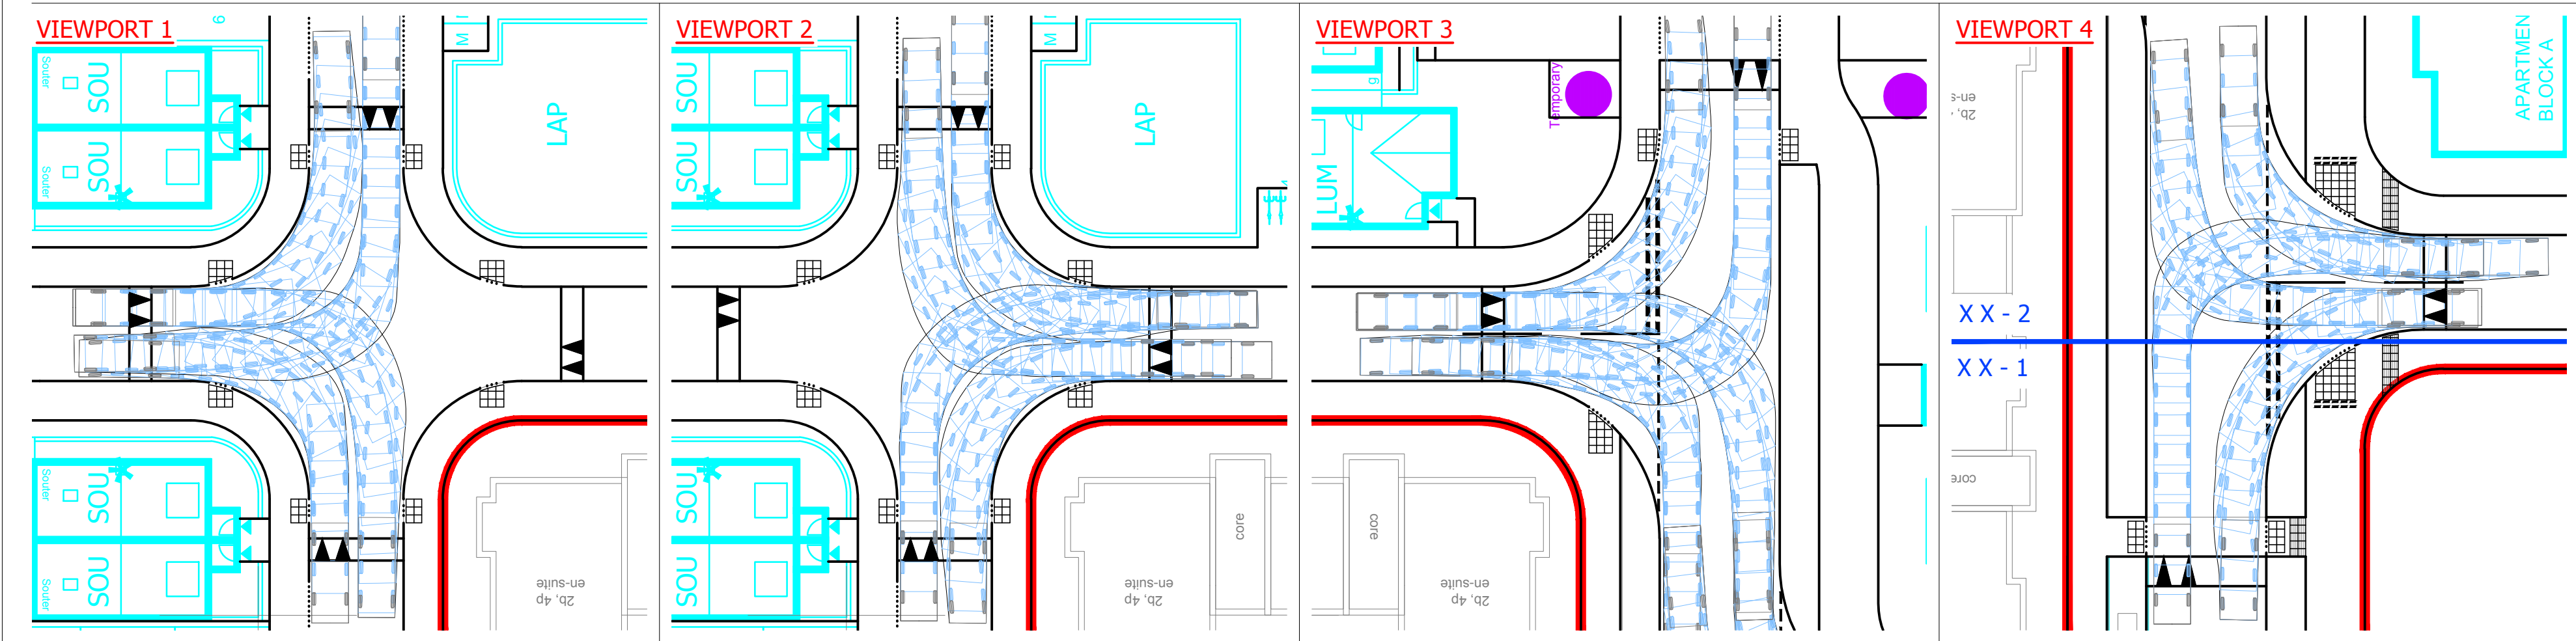


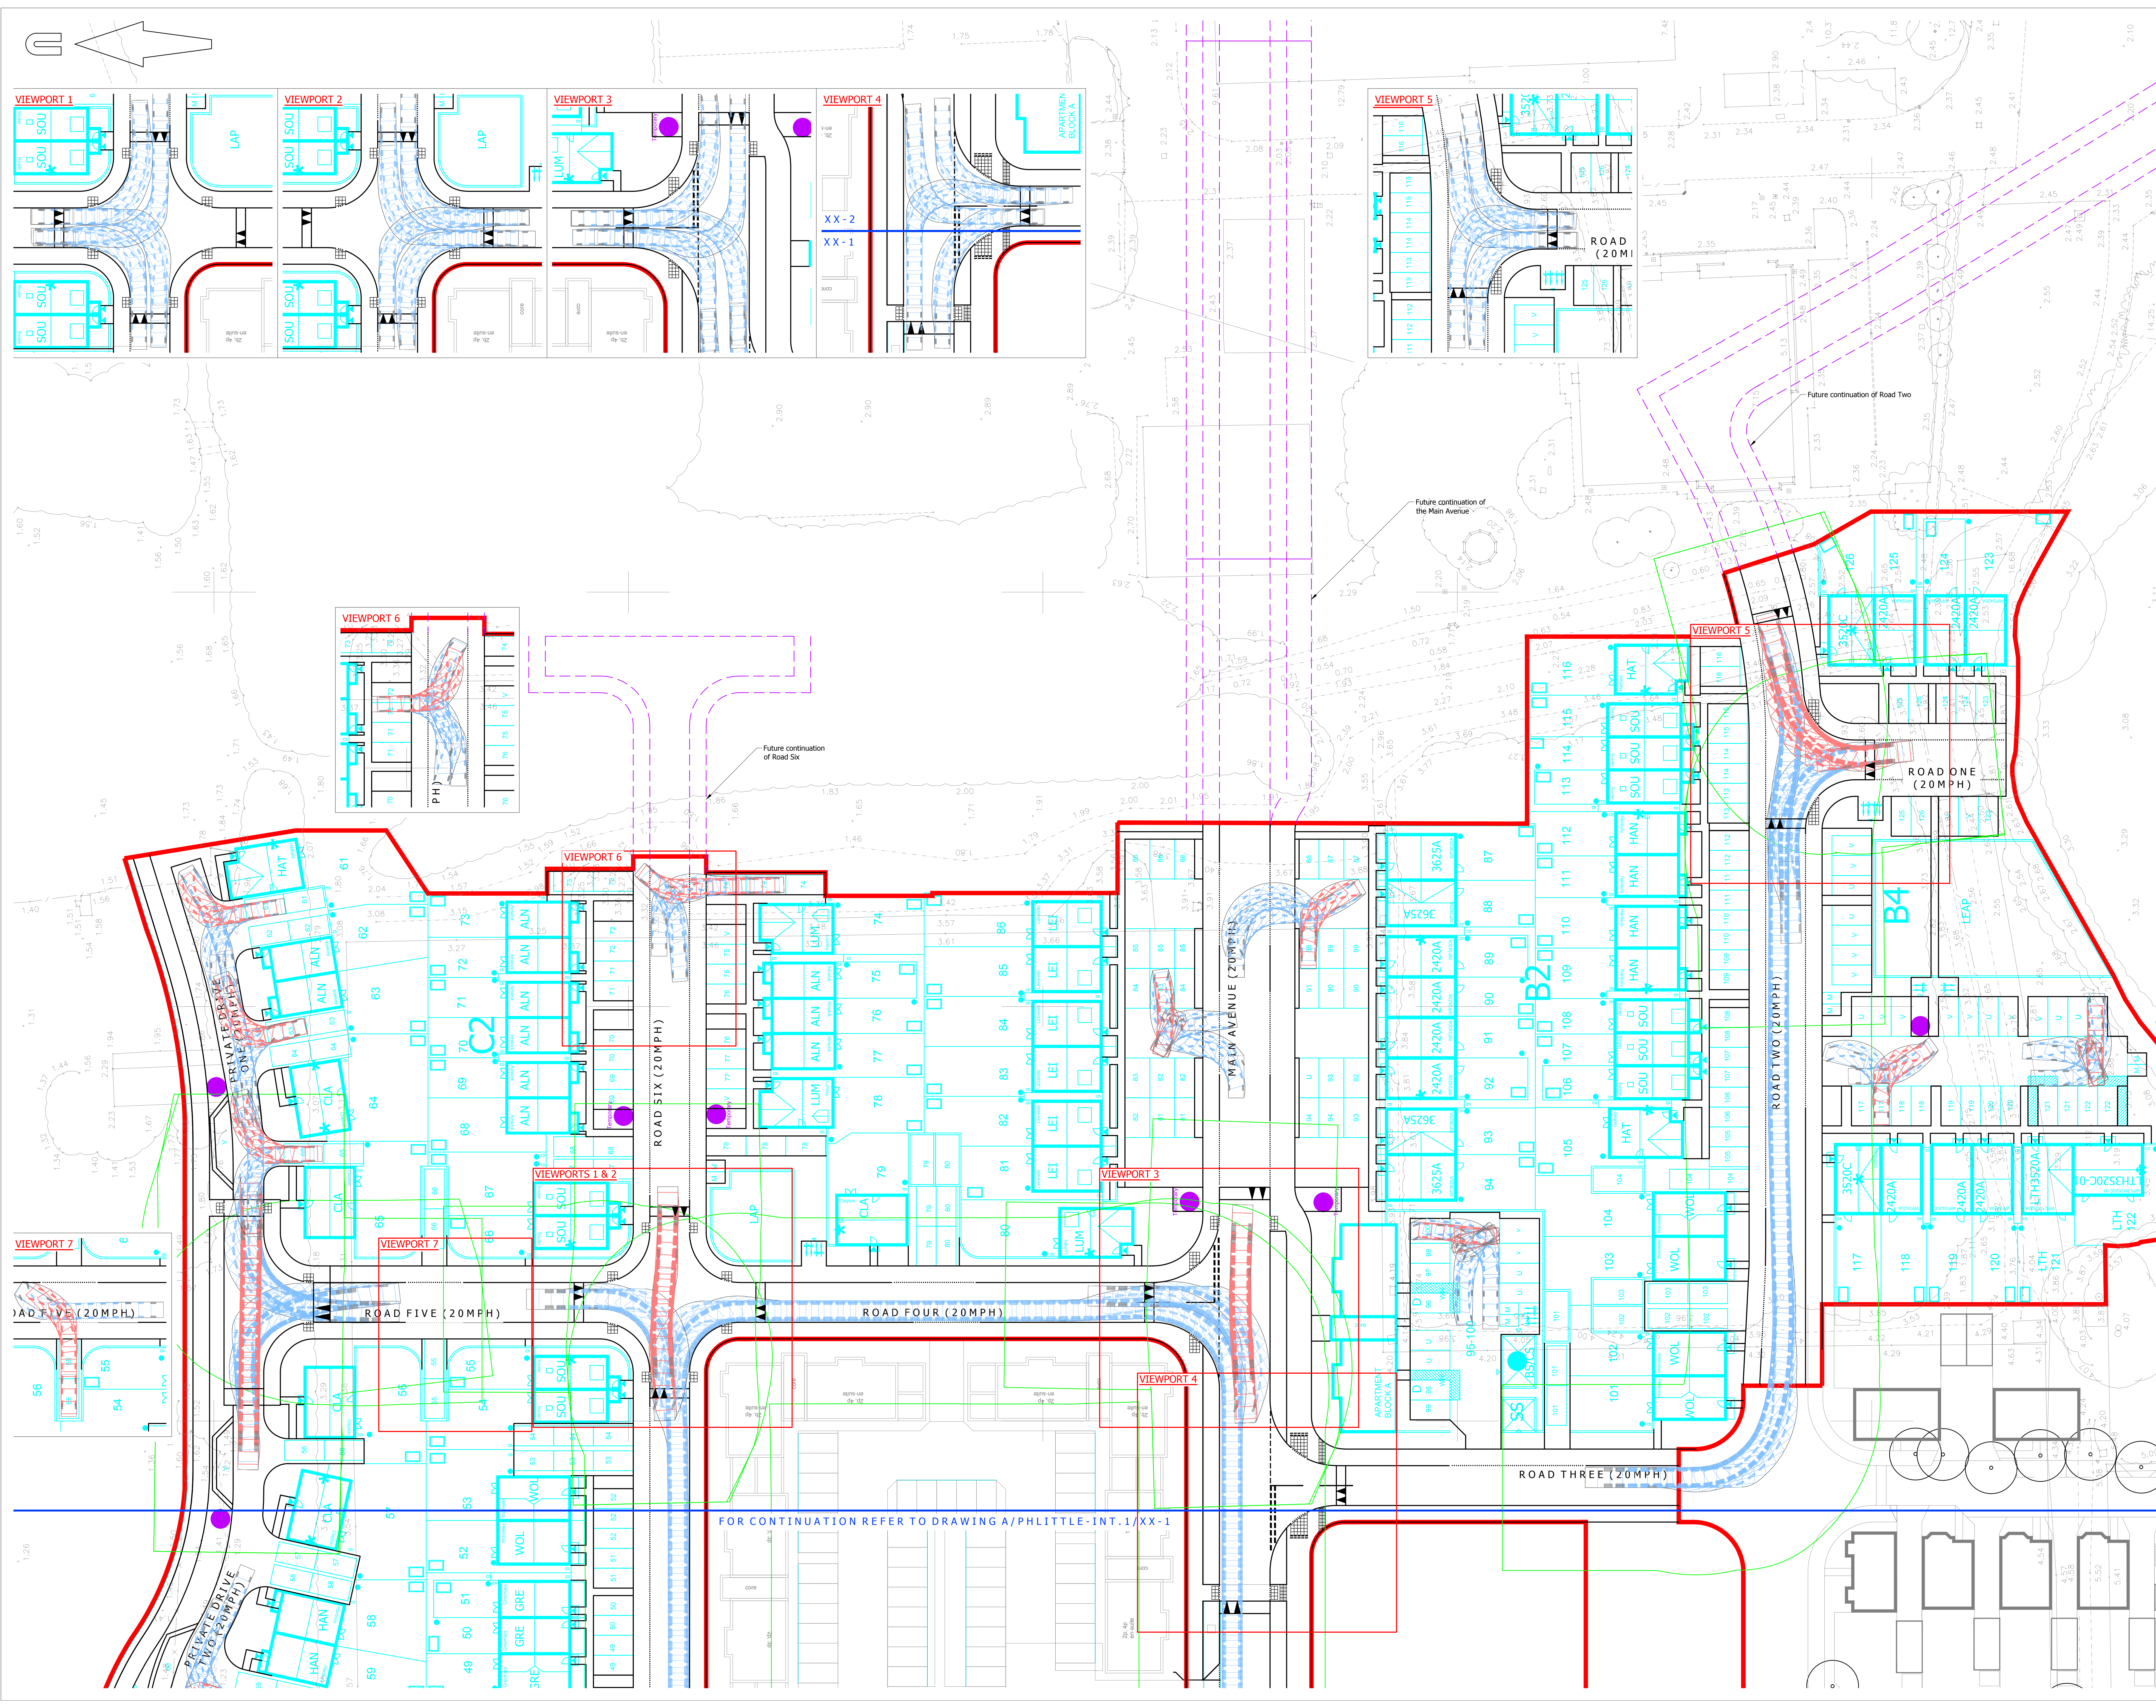

© Mayer Brown Limited Copyright. The drawings, information and data recorded in this document ("the information") is the property of Mayer Brown. This document and the information are made for the use of the addressee recipient and this document may not be used, copied or reproduced in whole or part for any purposes other than the use intended by Mayer Brown. Mayer Brown makes no representation, warranties or accepts no responsibility for any third party who may rely on or use the information or the information.

A0 ORIGINAL

© Crown copyright, all rights reserved. 2015. Licence number 300003393.

KEY

- EXISTING KERB LINE
- PROPOSED KERB/EDGING LINE
- PROPOSED DROPPED KERB
- PROPOSED ROAD MARKING
- PROPOSED BUFF COLOURED TACTILE PAVING
- PROPOSED CORRIDORY HAZARD WARNING PAVING
- 10m REFUSE DRAG DISTANCE OFFSET
- REFUSE COLLECTION POINT
- LIMIT OF WORKS

Large Car (2006)
Overall Length 5.079m
Overall Width 1.872m
Overall Body Height 1.525m
Min Body Ground Clearance 0.310m
Max Track Width 1.831m
Lock to lock time 4.00s
Kerb to kerb Turning Radius 5.500m

Large Refuse Vehicle (3 axle)
Overall Length 9.850m
Overall Width 2.450m
Overall Body Height 3.814m
Min Body Ground Clearance 0.366m
Track Width 4.250m
Lock to lock time 9.500m
Kerb to kerb Turning Radius 9.500m

NOTES:

- Based on topographic survey by WYG drawing numbered GG/A0404029/LAY/01.
- Site layout taken from PHTV drawing numbered 543_PL_SITE LAYOUT_REV.C.

PRELIMINARY
NOT FOR CONSTRUCTION

rev.	amendment	checked	date
P8	Landscaping amended following updated site layout received 06/12/2017. (CIN)	AB	07/12/2017
P7	Parking outside plots 80-94 amended and other minor amendments following updated site layout received 26/10/2017. (CIN)	AB	31/10/2017
P6	Drawing amended following updated site layout received from PHTV dated 08/09/2017. (CIN)	AB	11/09/2017
P5	Drawing amended and swept paths updated following updated layout received from PHTV dated 09/09/2017. (CIN)	AB	05/09/2017
P4	Drawing amended and swept paths updated following updated layout received from PHTV dated 12/08/2017. (CIN)	AB	31/08/2017
P3	Drawing updated following Stage 1 Road Safety Audit received 17/03/2017. (CIN)	SF	24/03/2017
P2	Drawing updated following new site layout received from PHTV dated 13/03/2017. (CIN)	AB	17/03/2017
P1	Initial issue. (CIN)	AB	28/02/2017

m3
mayer brown

Mayer Brown Limited
Lion House, Central Road, Woking, Surrey GU24 0AR
Telephone 01483 750 508 Fax 01483 750 437
wokingoffice@mayerbrown.co.uk www.mayerbrown.co.uk

client
PERSIMMON HOMES THAMES VALLEY

project
NORTH LITTLEHAMPTON PHASE 2
PARCEL C1 AND PART PARCELS, B2, B4 & C2

scale 1:250 drawn by QJN checked by AB

date FEBRUARY 2017 cad file MASTER.DWG

title
ANTICIPATED SWEEP PATH OF A LARGE REFUSE VEHICLE & LARGE CAR ACCESSING THE SITE (2 of 2)

drawing number A/PHLITTLE-INT.1/TK-2 rev. P8

01/02/2017 10:00:00