


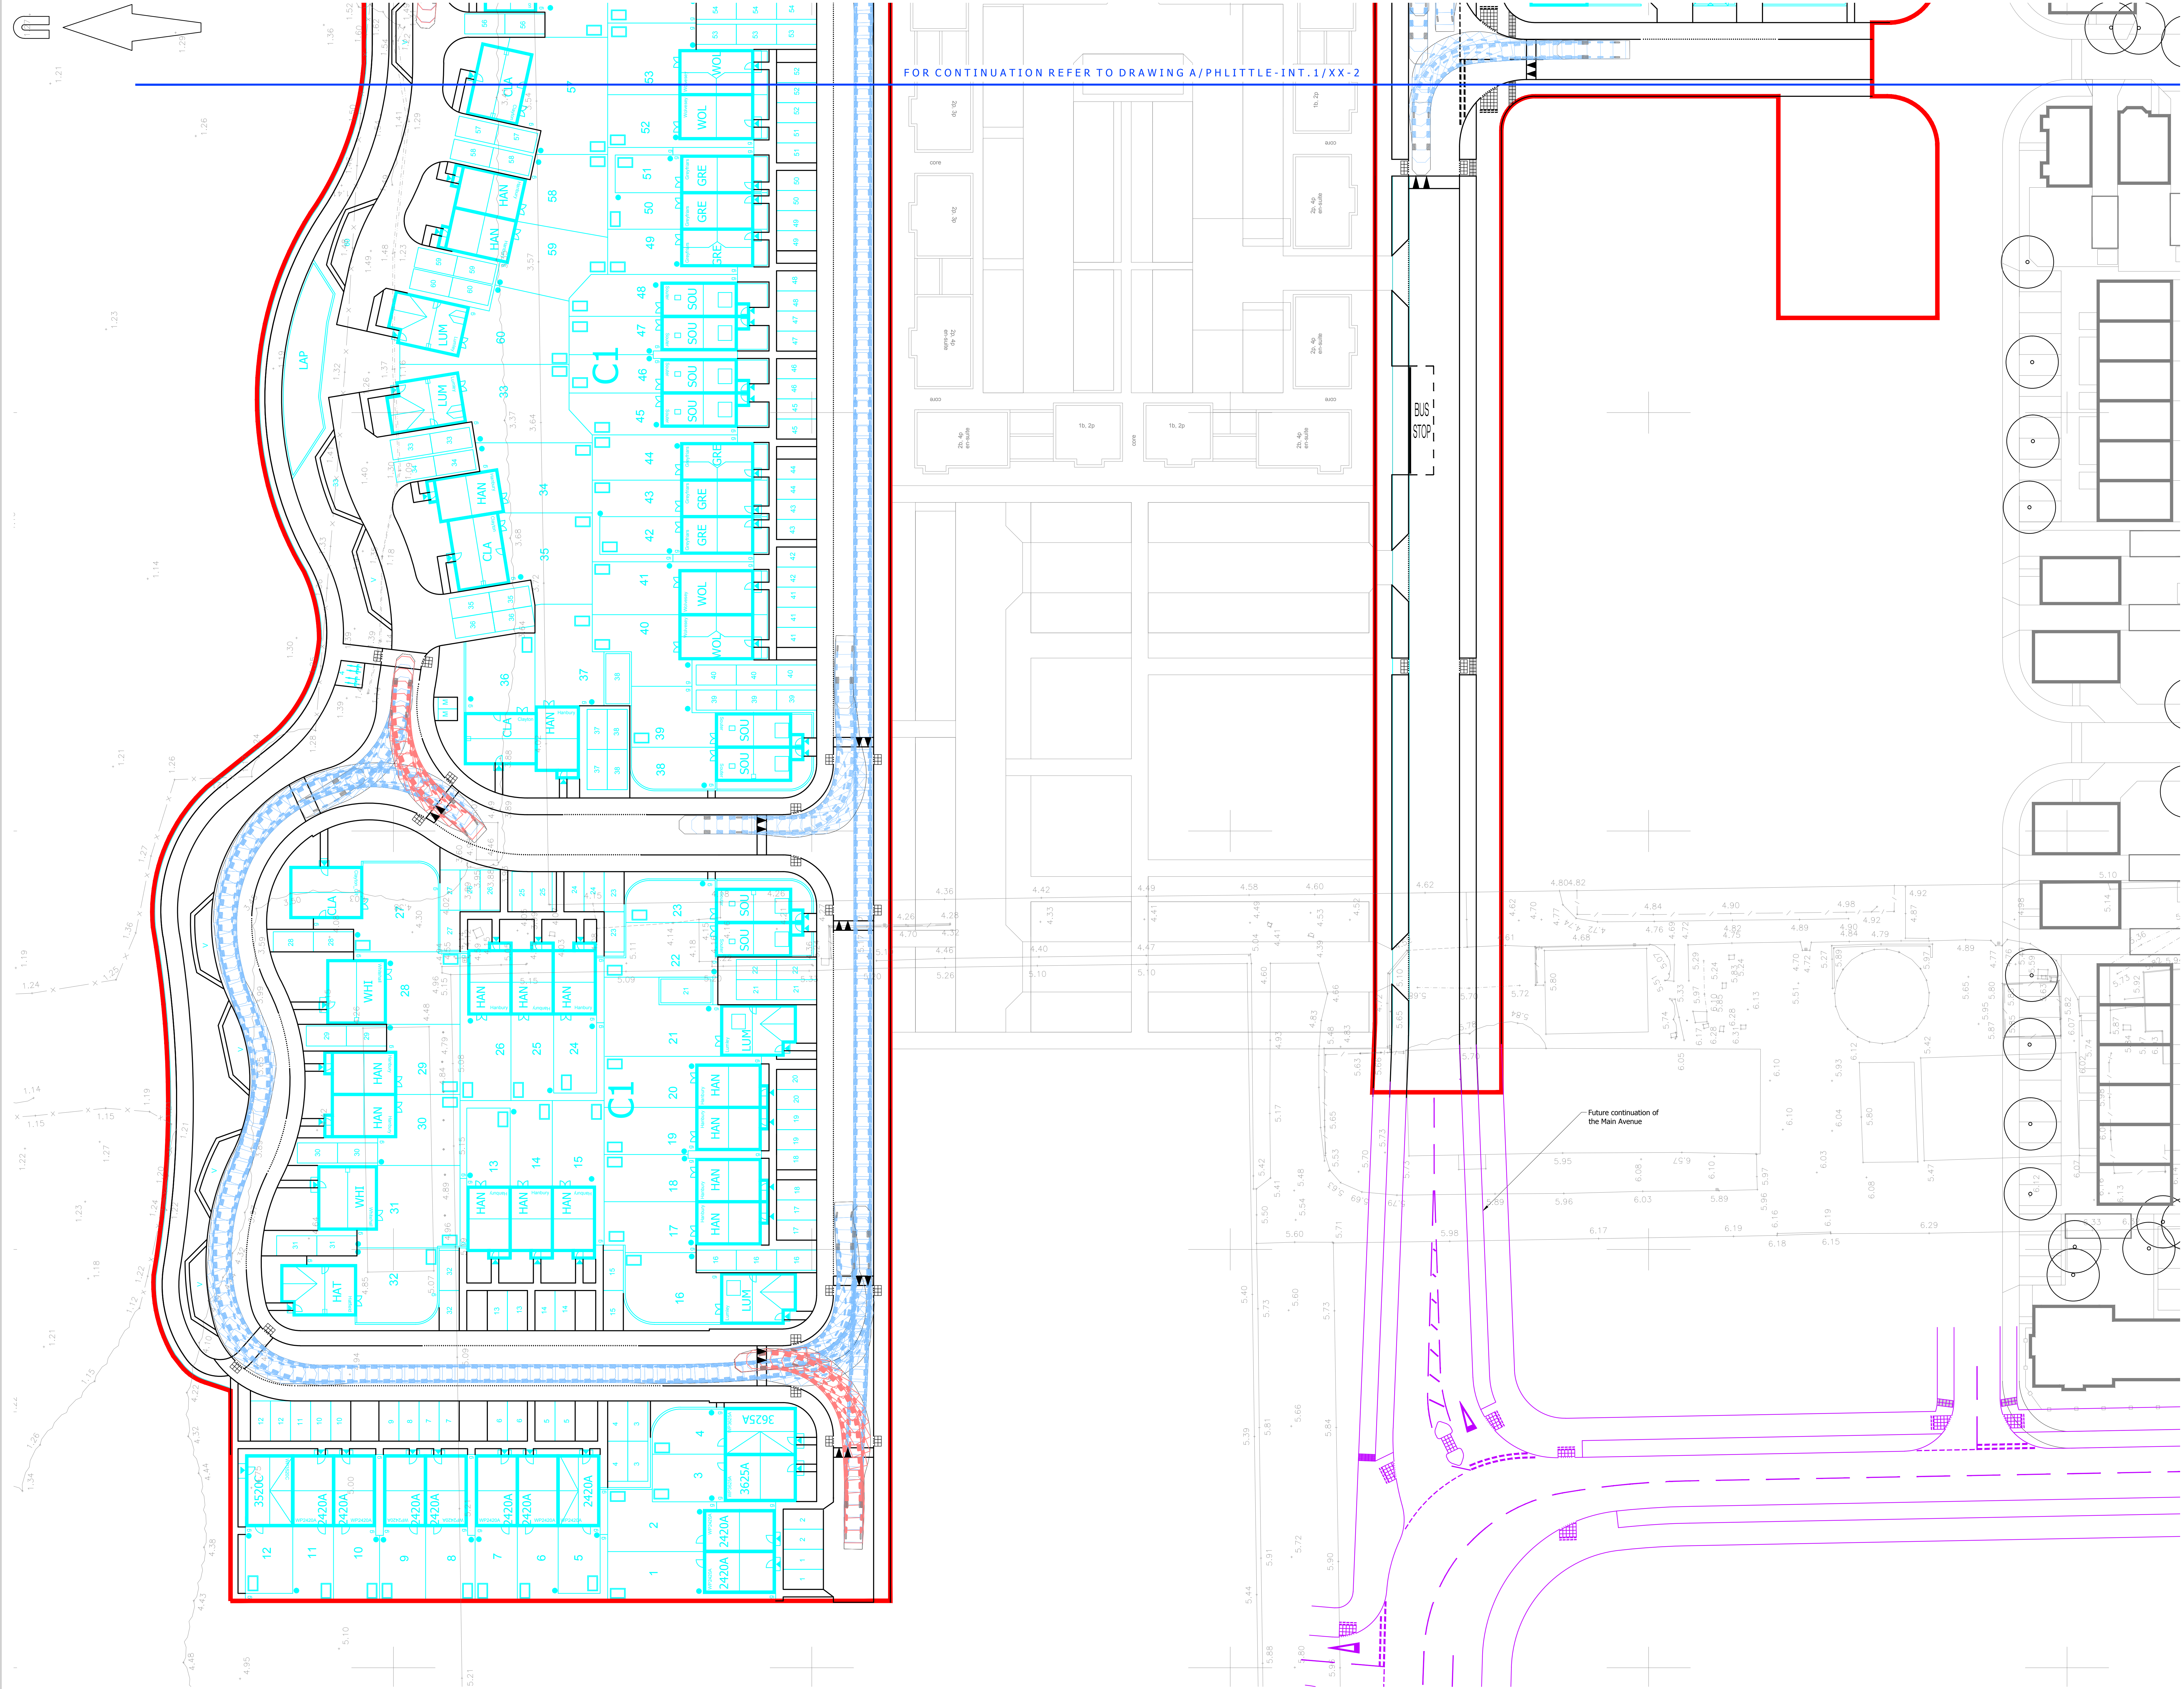

A0 ORIGINAL

© Crown copyright, all rights reserved. 2017. Licence number 100003393.

KEY

EXISTING KERB LINE

PROPOSED KERB/EDGING LINE

PROPOSED DROPPED KERB

PROPOSED ROAD MARKING

PROPOSED BUFF COLOURED TACTILE PAVING

PROPOSED CORDUROY HAZARD WARNING PAVING

SITE BOUNDARY

13.2

1.81

0.00

0.00

0.00

0.00

0.00

0.00

D637 Fire Appliance

Overall Length

Overall Width

Overall Height

Min Body Ground Clearance

Max Track Width

Lock to back time

Kerb to Kerb Turning Radius

8.680m

2.450m

2.250m

0.337m

6.000m

6.000m

7.910m

NOTES:

1. Based on topographic survey by WYG drawing numbered GGL/AD/4029/LAY/01.

2. Site layout taken from PHTV drawing numbered 543_PL_SITE LAYOUT_REV 8.

PRELIMINARY

NOT FOR CONSTRUCTION

rev.

amendment

checked

date

m3

mayer brown

Mayer Brown Limited

Lin House, Oriental Road, Woking, Surrey GU24 8AR

Telephone 01483 750 508 Fax 01483 750 437

wokingoffice@mayerbrown.co.uk www.mayerbrown.co.uk

client

PERSIMMON HOMES THAMES VALLEY

project

NORTH LITTLEHAMPTON PHASE 2

PARCEL C1 AND PART PARCELS, B2, B4 & C2

scale

1:250

drawn by

OJN

checked by

AB

date

SEPTEMBER 2017

cad file

MASTER.DWG

title

ANTICIPATED SWEEP PATH OF A FIRE TENDER

ACCESSING THE SITE (1 of 2)

drawing number

A/PHLITTLE-INT.1/TK-3

rev.

P5