



L039/12


L4/39/12

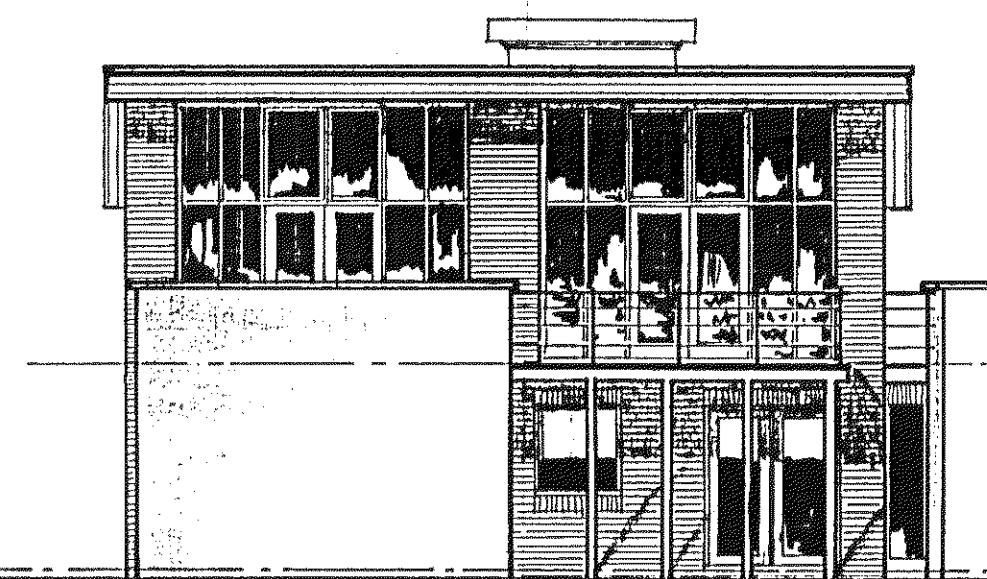


West elevation

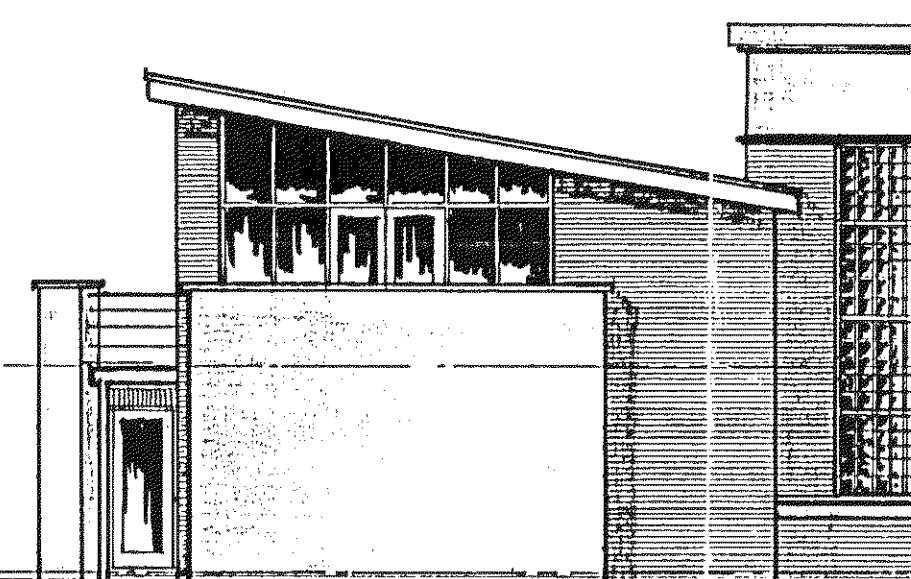


South elevation

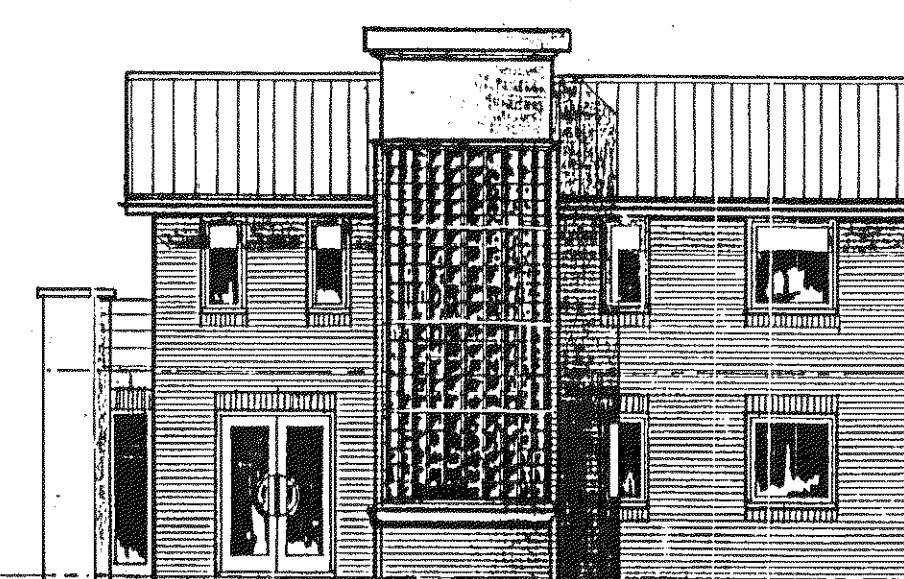


East elevation

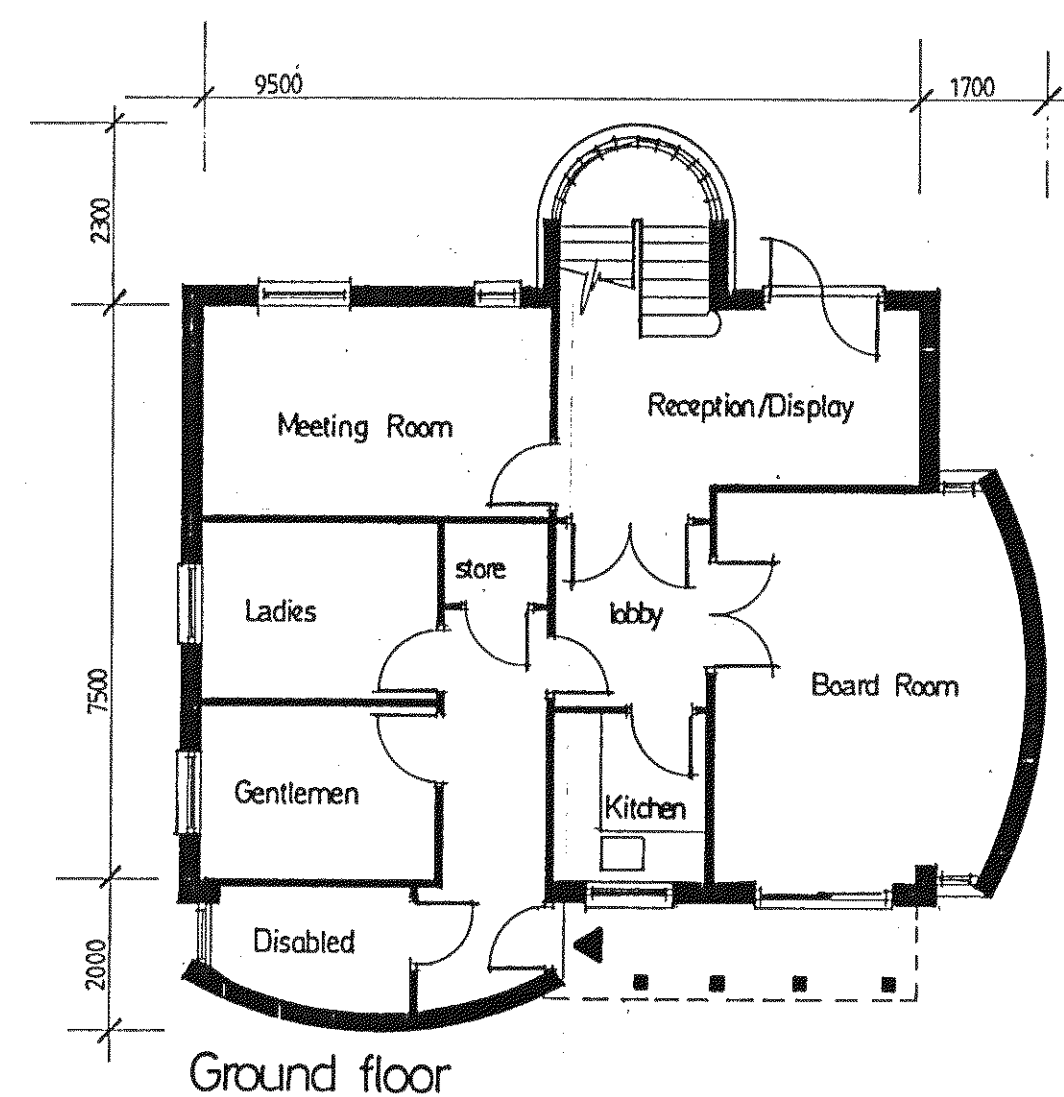

Ground floor

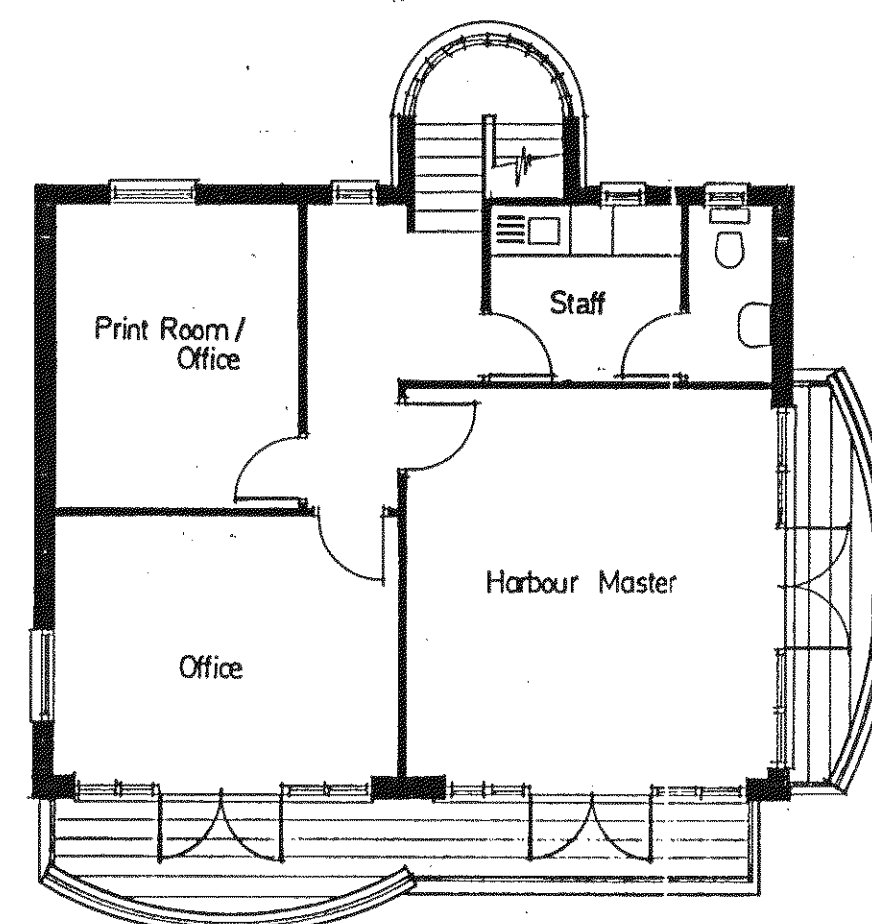

First floor

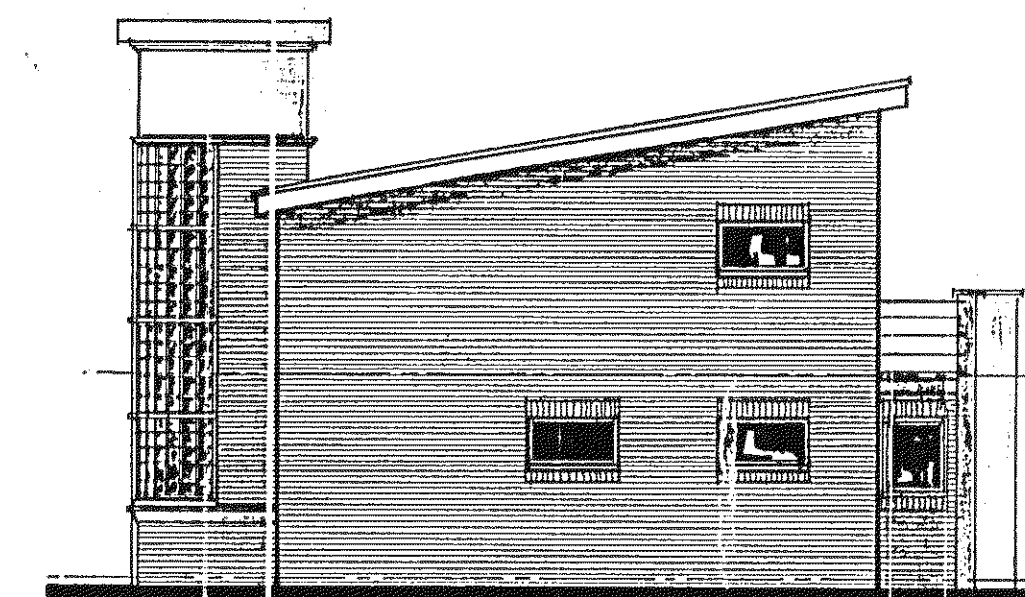

North elevation

Rev B 6/05/02 Layout revision to HM Instructions  
Rev A 7/5/02 Revisions to staircase tower

**DAVID WILSON HOMES**  
**SOUTH EAST**

14-16 Horsham Court, City Business Centre, Brighton Road,  
HORSHAM, West Sussex. RH13 5DB  
Telephone: 01403 271002 Fax: 01403 750513

Site:-

**County Wharf, Pier Road,**  
**LITTLEHAMPTON**

Drawing:-

**Harbour Master's Office**  
**(Revised proposals)**

Scale:-

1:100

Date:

April 2002

Drawn:-

AJS

Drawing No:-

**H0559/HO/201<sup>B</sup>**