

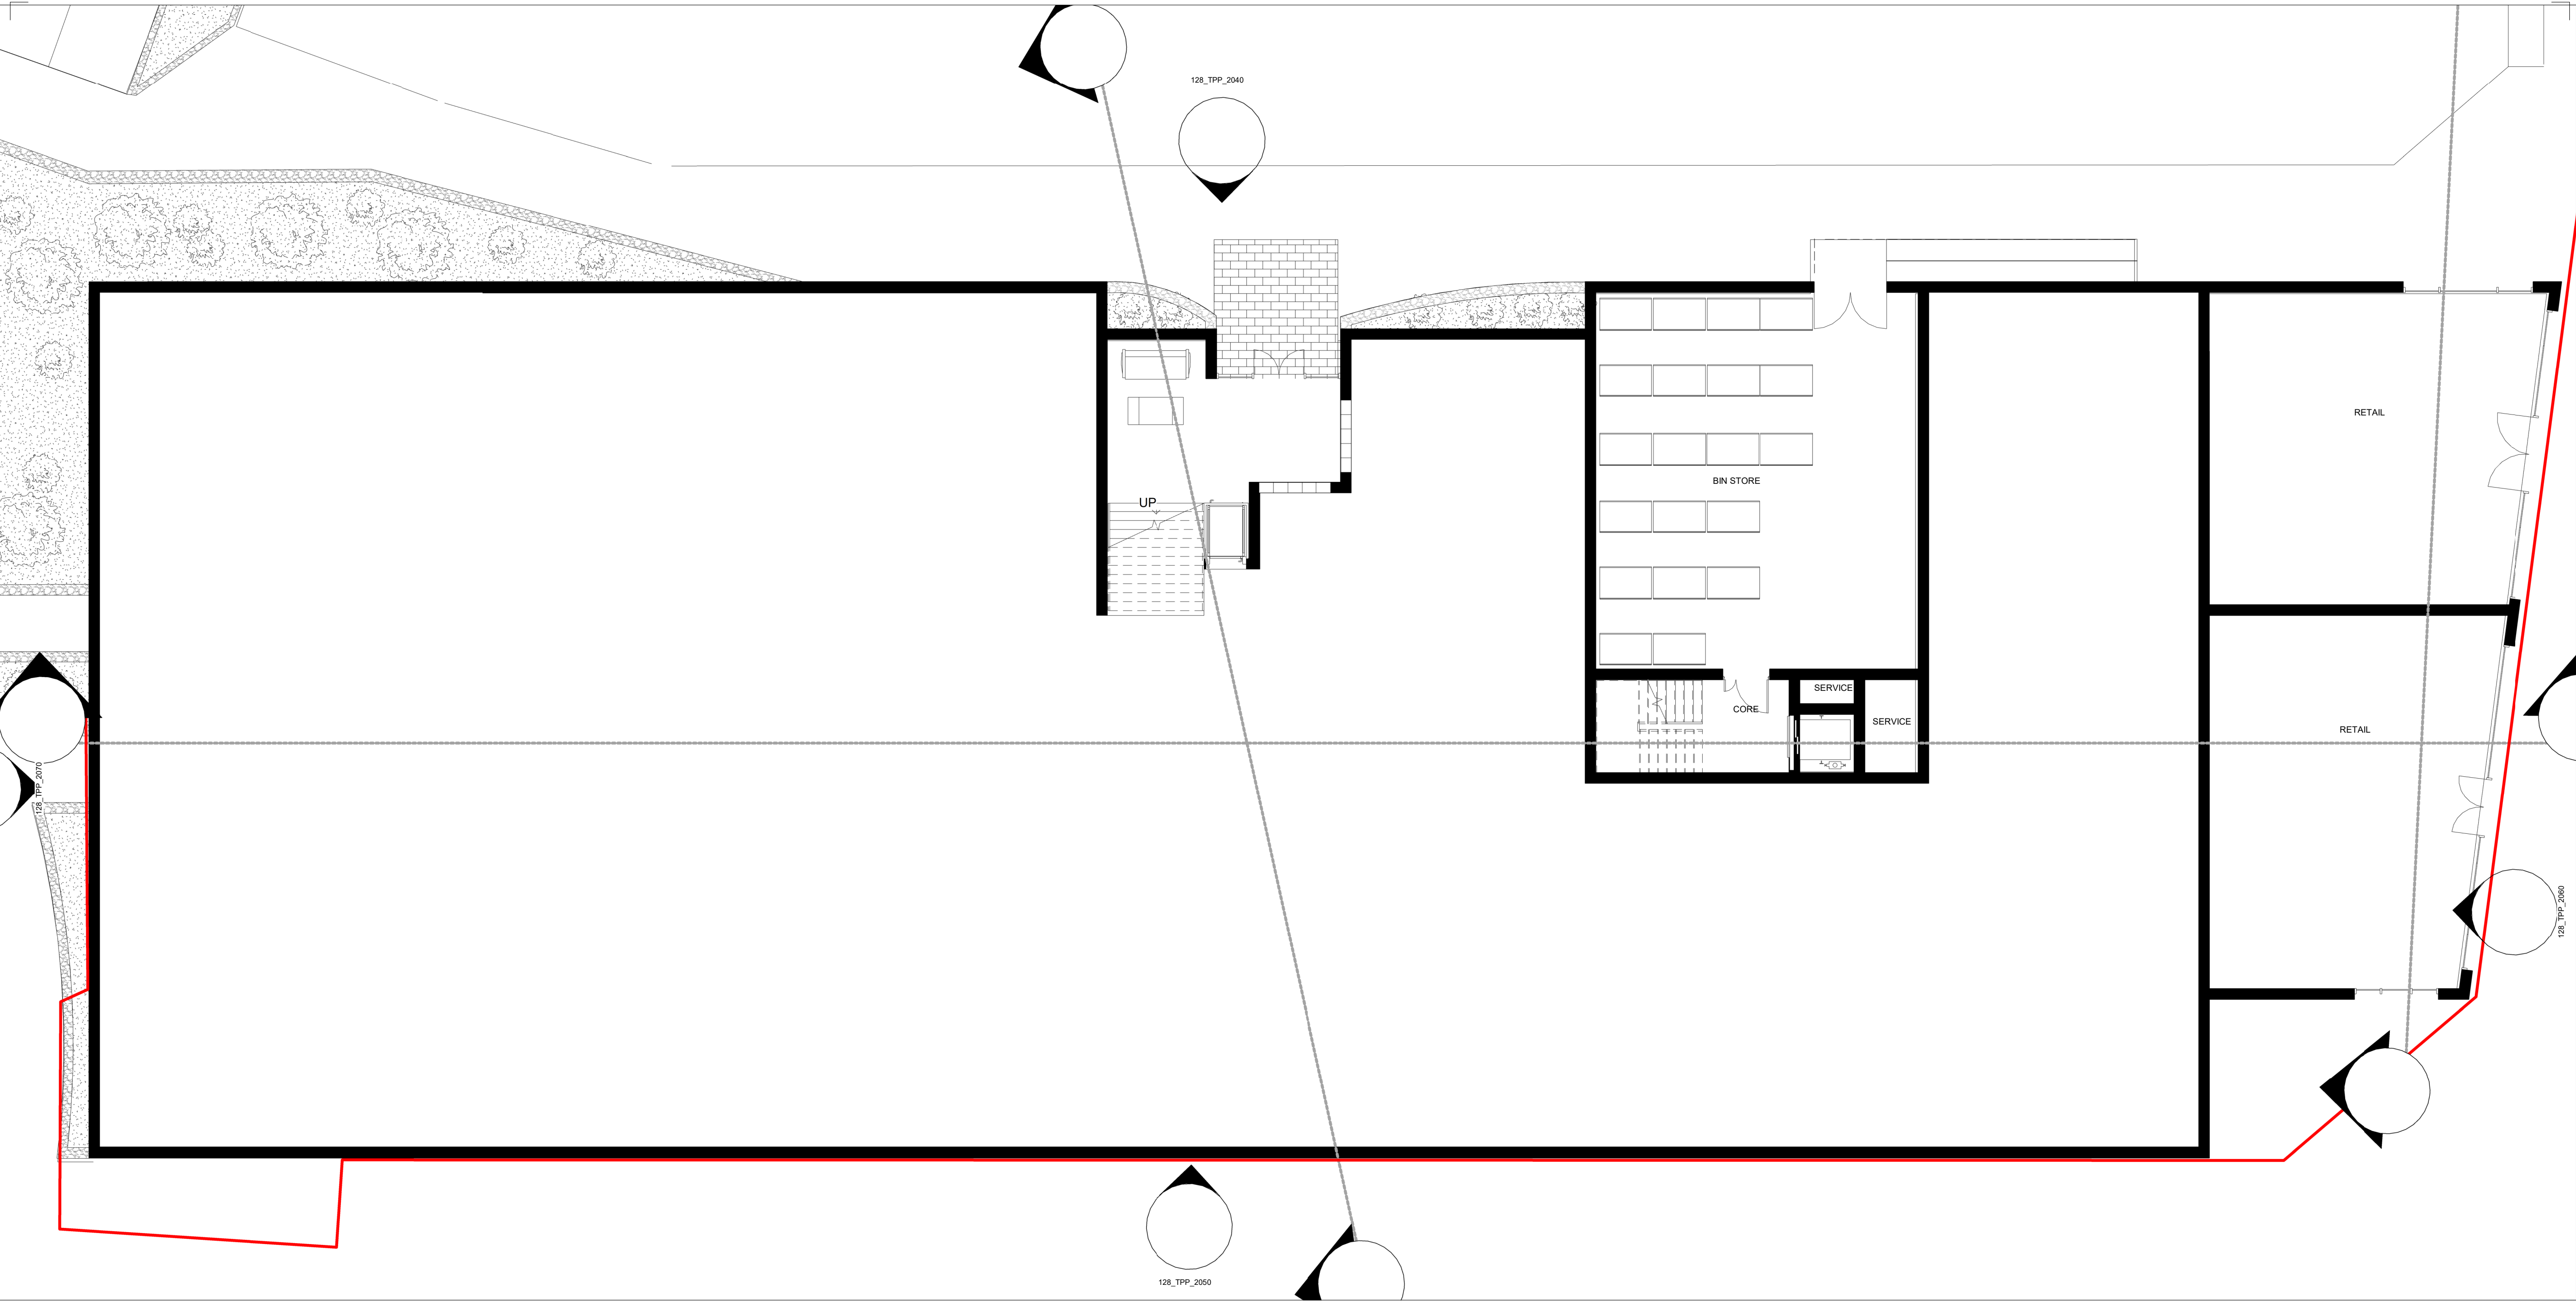


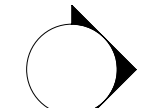

Drawing based on:
1. 'Littlehampton Topo Survey' - by D&H
2. 'Mastermap-topo_1277317_0' - Digimap

-  Section reference
-  Elevation reference
-  Site Boundary
-  Callout

36 SpitalSquare,
London, E1 6DY
www.pod-architects.com
T +44 (0)20 7490 2246

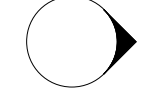

Project
ANCHOR SPRINGS DEVELOPMENT


AVON ROAD
LITTLEHAMPTON
WEST SUSSEX
Drawing Title

**PROPOSED
B2 RETAIL PLAN**

Status

TOWN PLANNING

© Pod Architects Do not remove this panel from the drawing
No dimensions to be scaled from this drawing
Report all errors and omissions to the Architect
Dimensions to be checked on site before fabrication

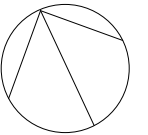North 	Sheet A1	Scale As Indicated	Drawn JB
	Date 03/12/2018		Checked PS
Project no. 128	Drawing no. 128_TPP_1161	Revision	

