

Note.

Drawing based on the survey drawing supplied to
POD by D&H Surveys - OS01

 Boundary Line


 Section Line

Existing Waitrose




0 1 2 3 4 5 10
GRAPHIC SCALE: 1:100

128_TPP_3000 | SECTION A-A | 1:100 @ A0

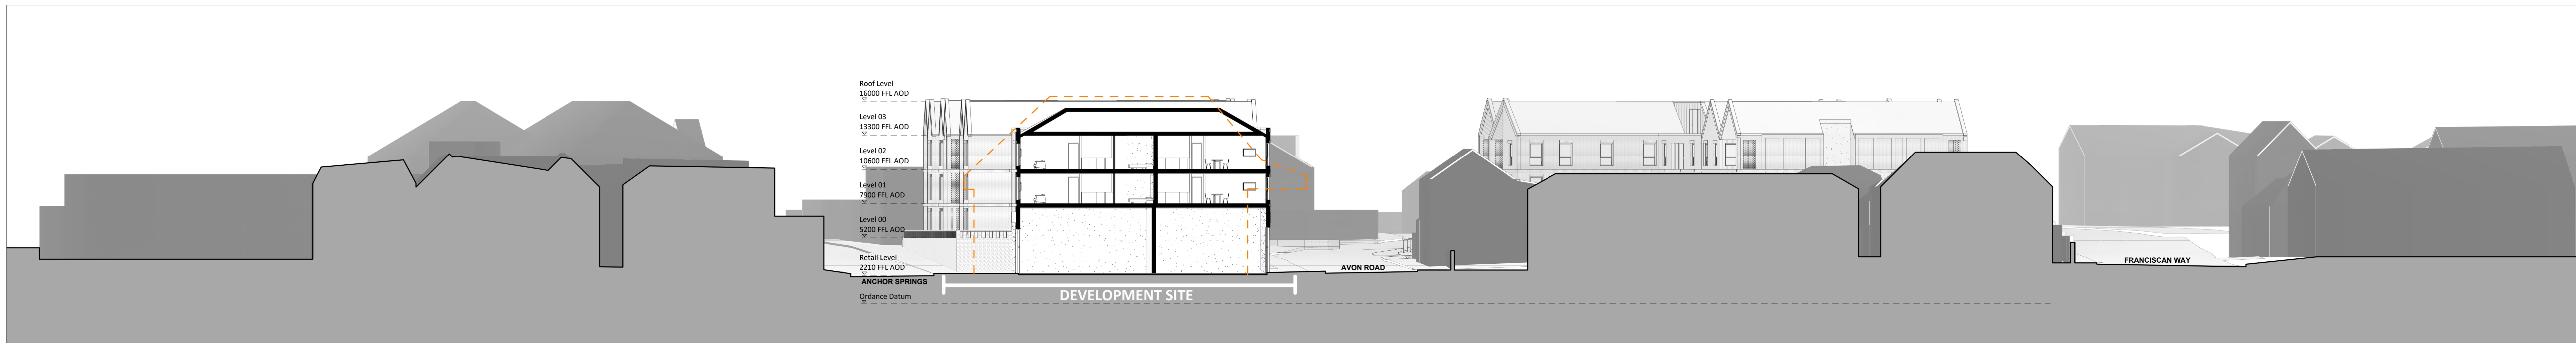

0 4 8 12 16 20
GRAPHIC SCALE: 1:200

128_TPP_3000 | SECTION A-A | 1:200 @ A0

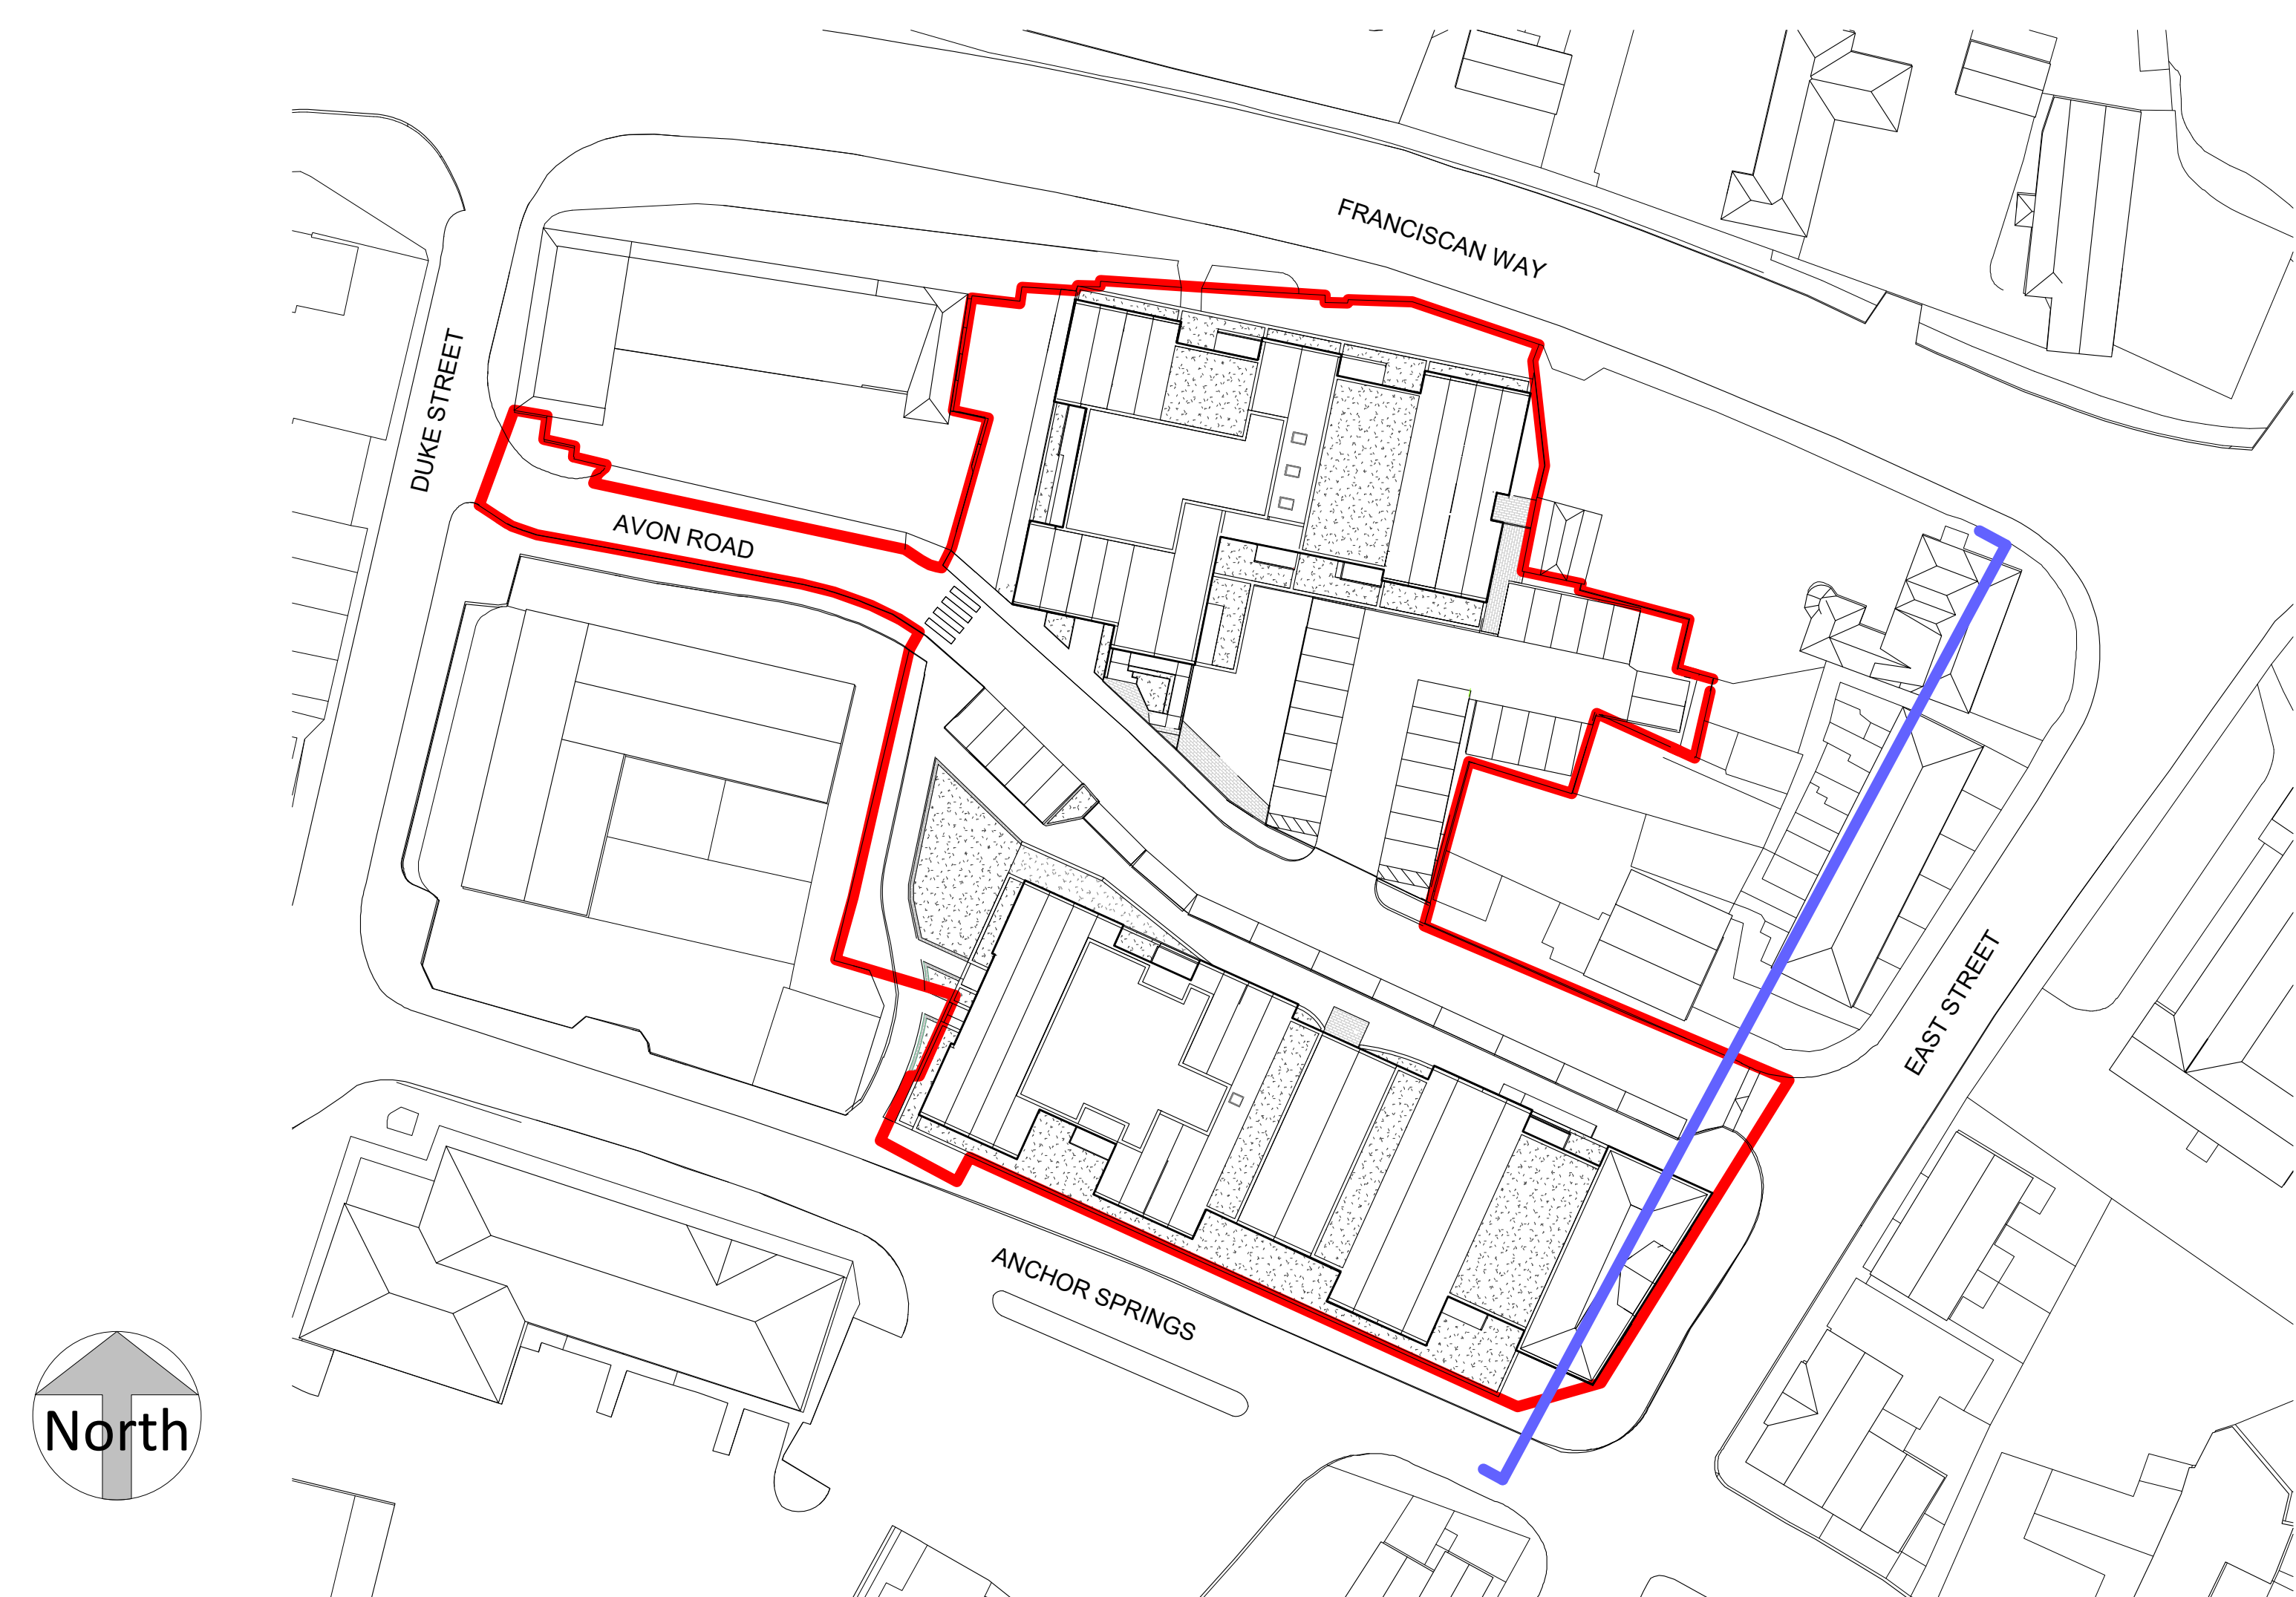

36 Spital Square,
London, E1 6DY

www.pod-architects.com
T +44 (0)20 7490 2246



Project

**ANCHOR SPRINGS
DEVELOPMENT**
AVON ROAD
LITTLEHAMPTON
WEST SUSSEX

Drawing Title

SECTION A-A

Status

TOWN PLANNING

© Pod Architects Do not remove this panel from the drawing
No dimensions to be scaled from this drawing
Report all errors and omissions to the Architect
Dimensions to be checked on site before fabrication

	Sheet	Scale	Drawn
	A0	As indicated	JB
	Date	Checked	
	03/12/2018	PS	

Project no.	Drawing no.	Revision
128	128_TPP_3000	00