



Note.



Drawing based on the survey drawing supplied to
POD by D&H Surveys - OS01

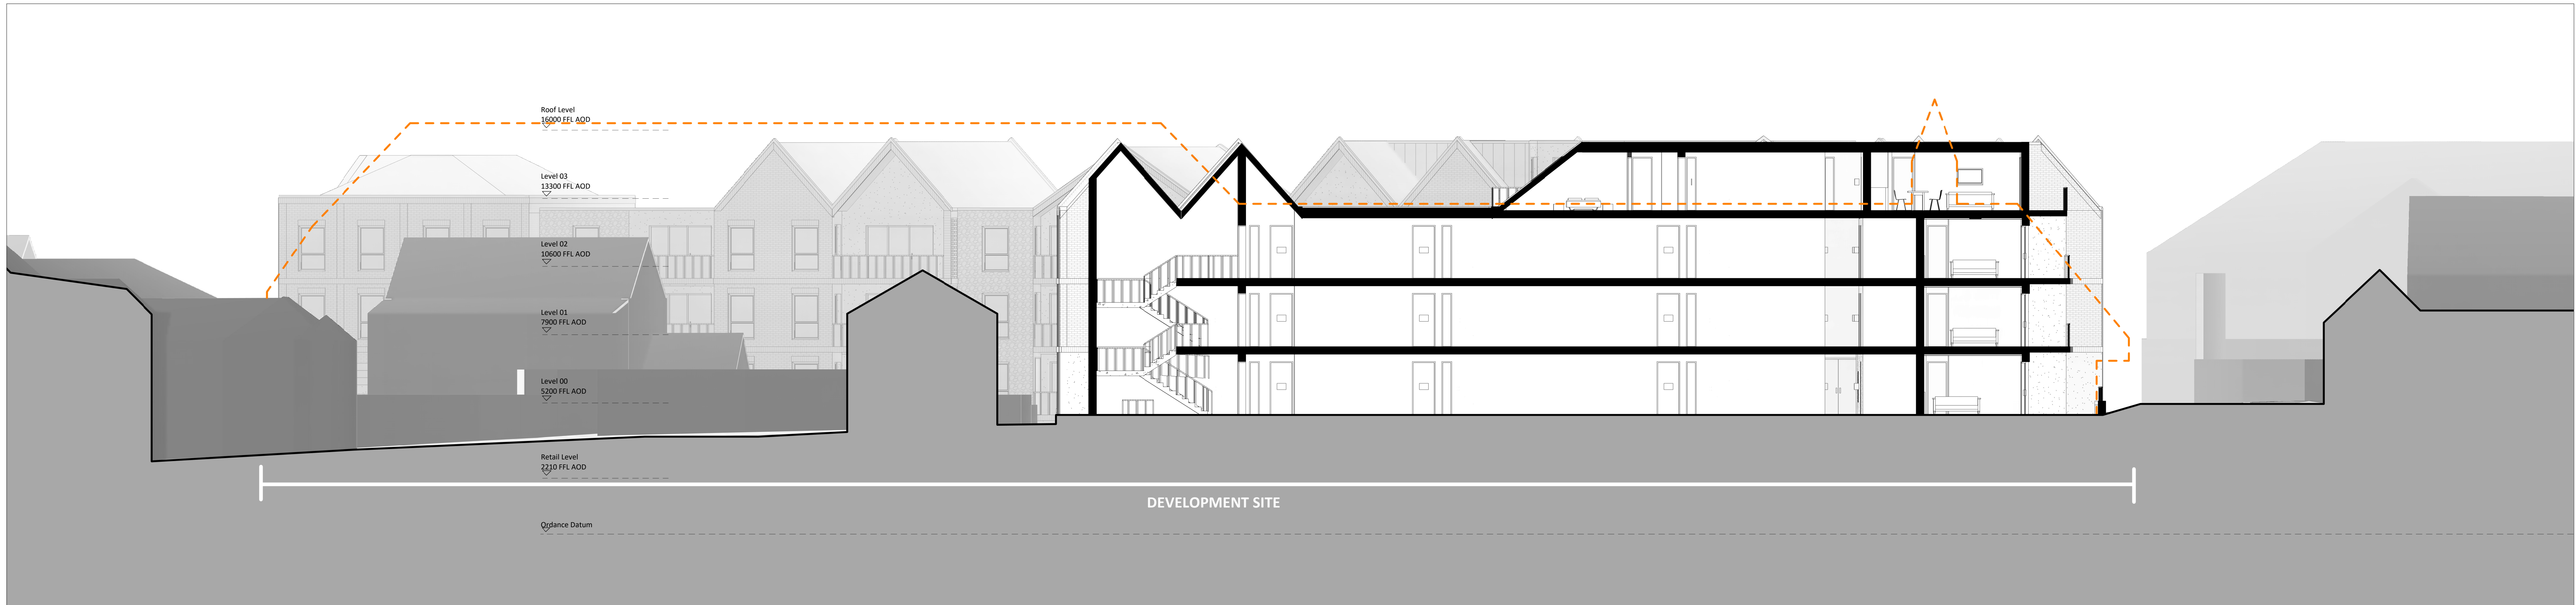

128_TPP_3010 | SECTION B-B | 1:100 @ A0

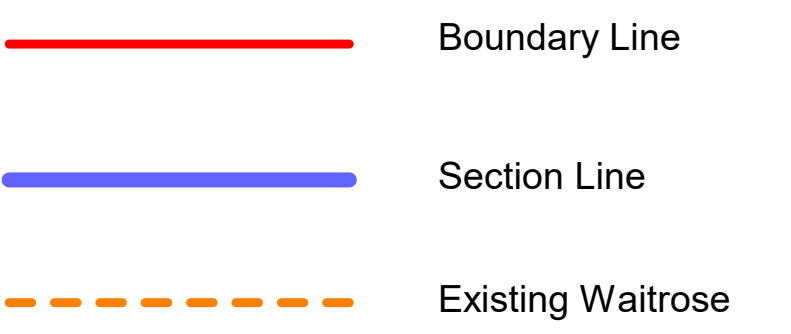

128_TPP_3010 | SECTION B-B | 1:200 @ A0

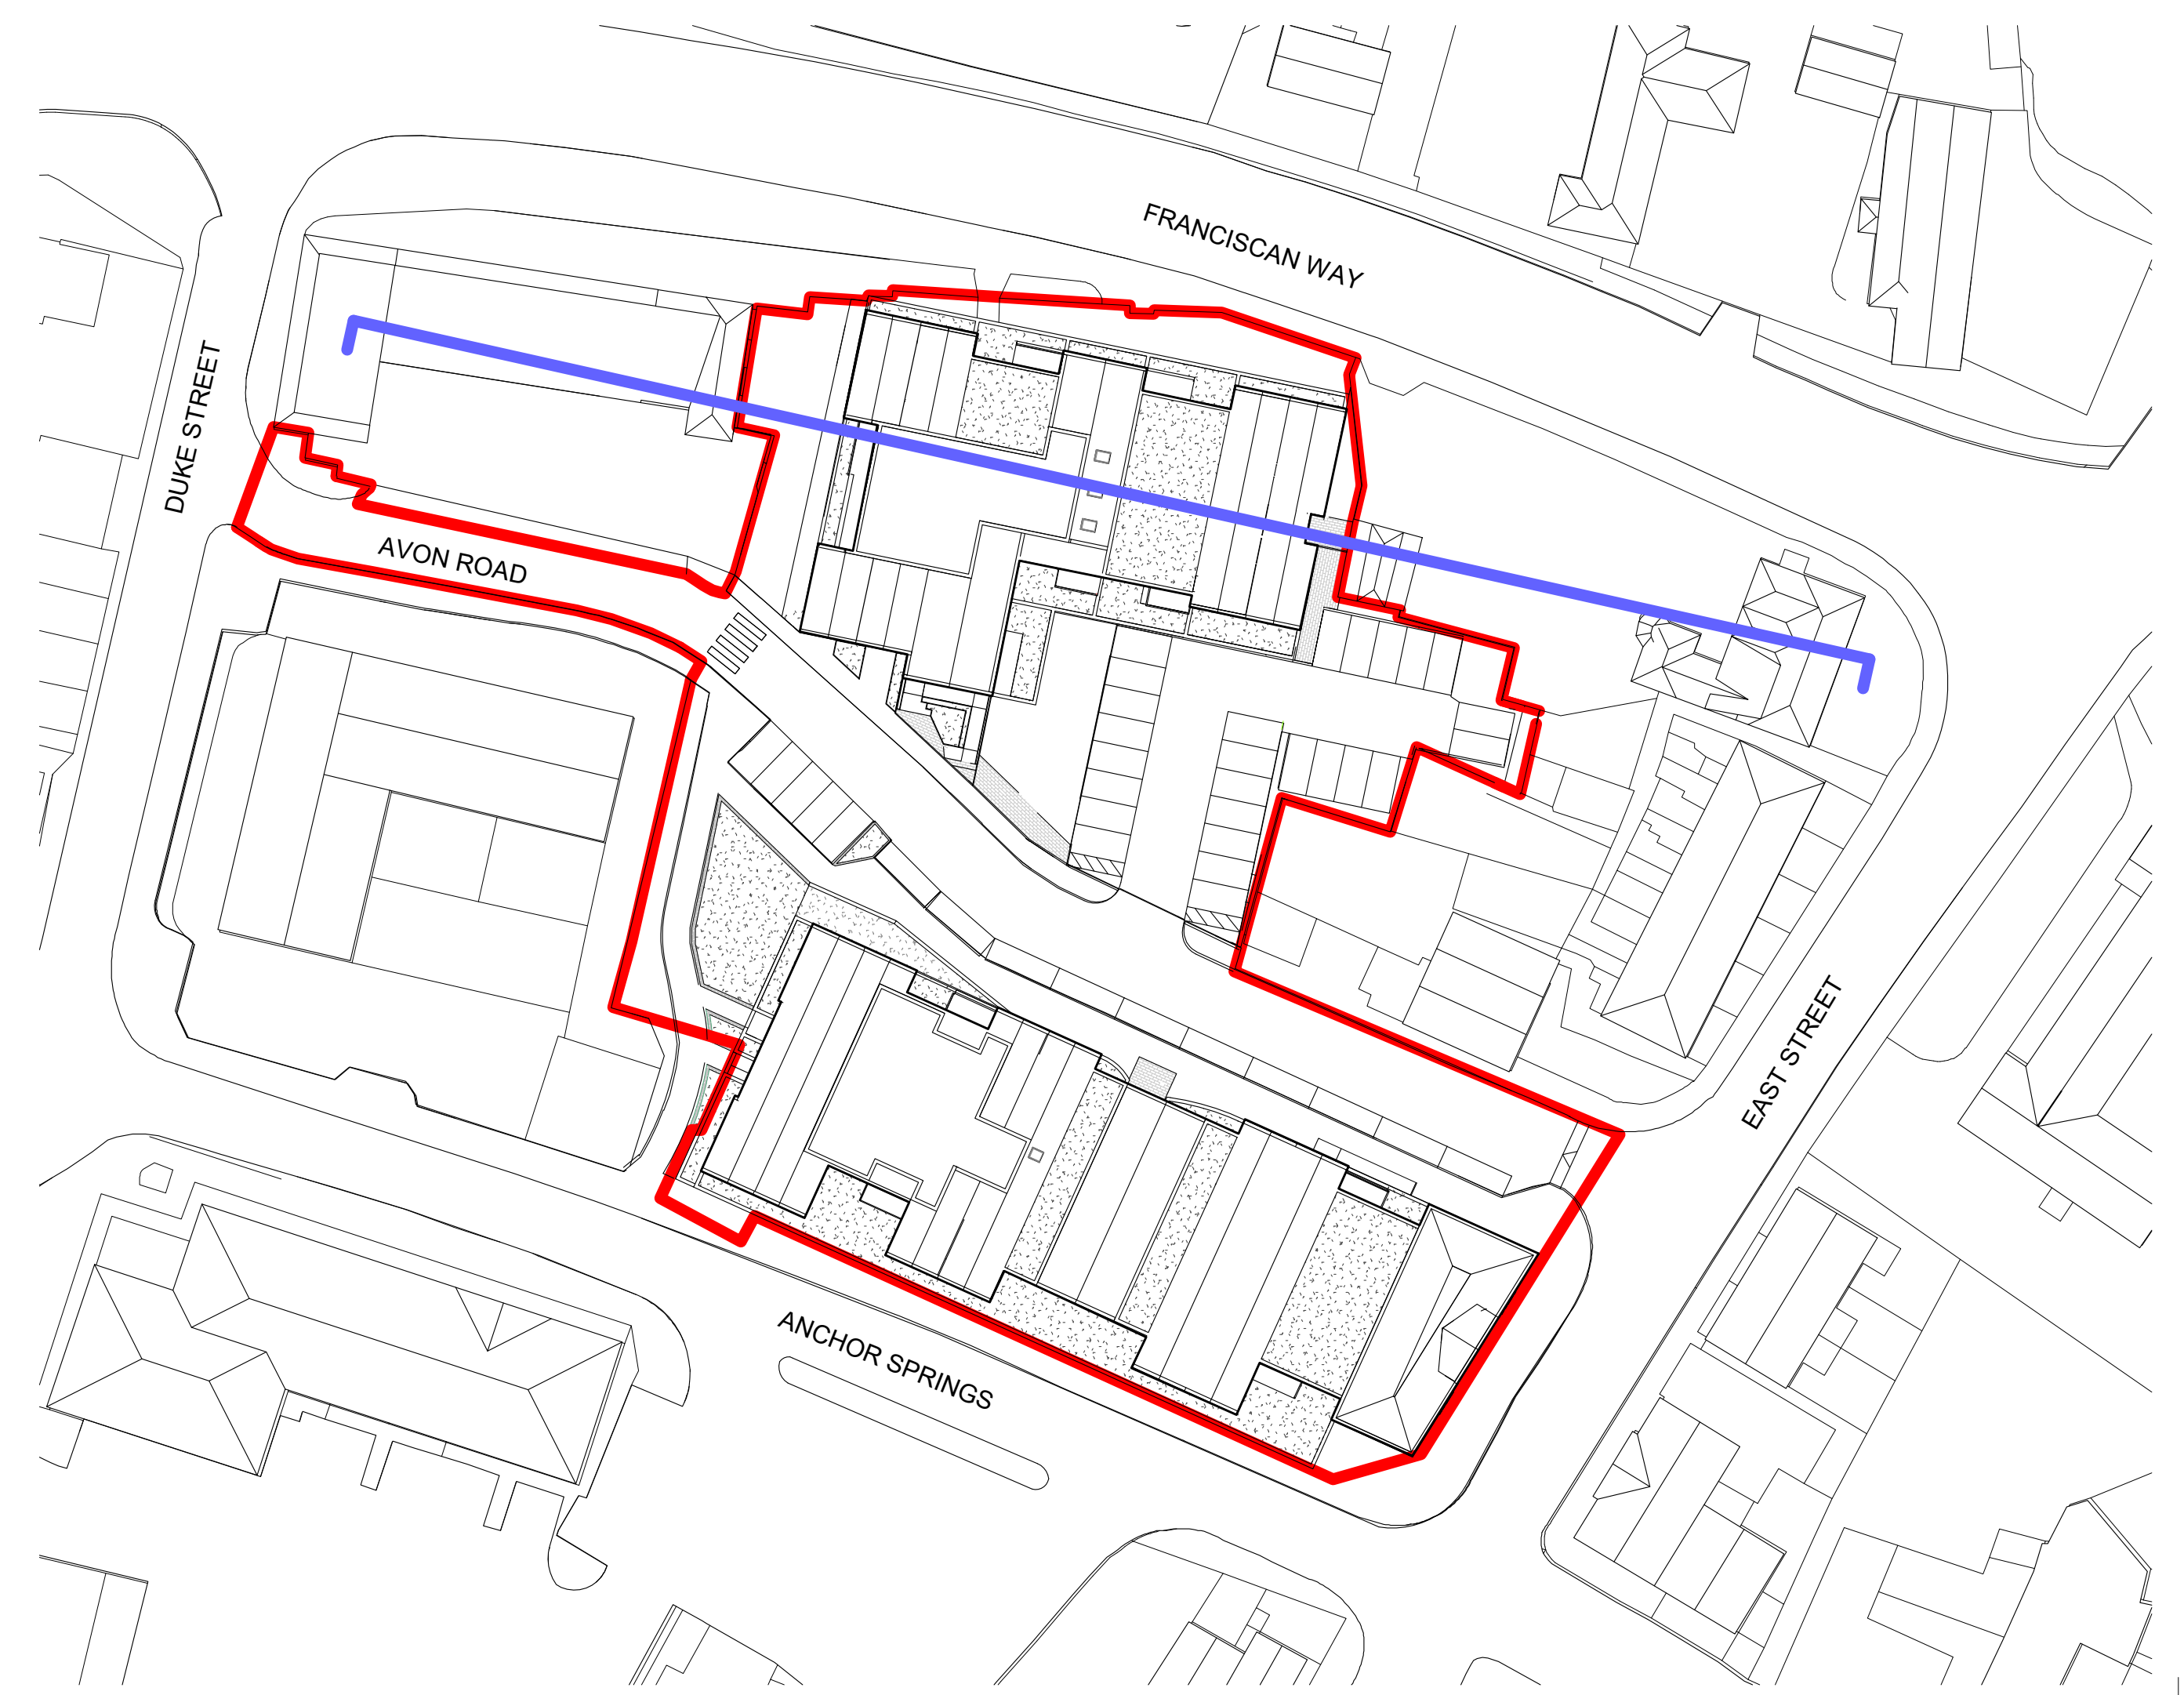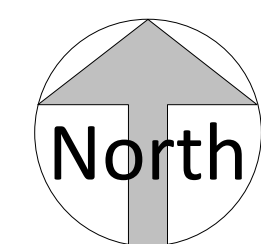

36 Spital Square,
London, E1 6DY

www.pod-architects.com
T +44 (0)20 7490 2246



Project

**ANCHOR SPRINGS
DEVELOPMENT**
AVON ROAD
LITTLEHAMPTON
WEST SUSSEX

Drawing Title

SECTION B-B

Status

TOWN PLANNING

© Pod Architects Do not remove this panel from the drawing
No dimensions to be scaled from this drawing
Report all errors and omissions to the Architect
Dimensions to be checked on site before fabrication

North 	Sheet	Scale	Drawn
	A0	As indicated	Author
	Date	Checked	
	03/12/2018	PS	

Project no.	Drawing no.	Revision
128	128_TPP_3010	00