



Drawing based on:
1. 'Littlehampton Topo Survey' - by D&H
Surveys
2. 'Mastermap-Open_1277317_0' - Digimap

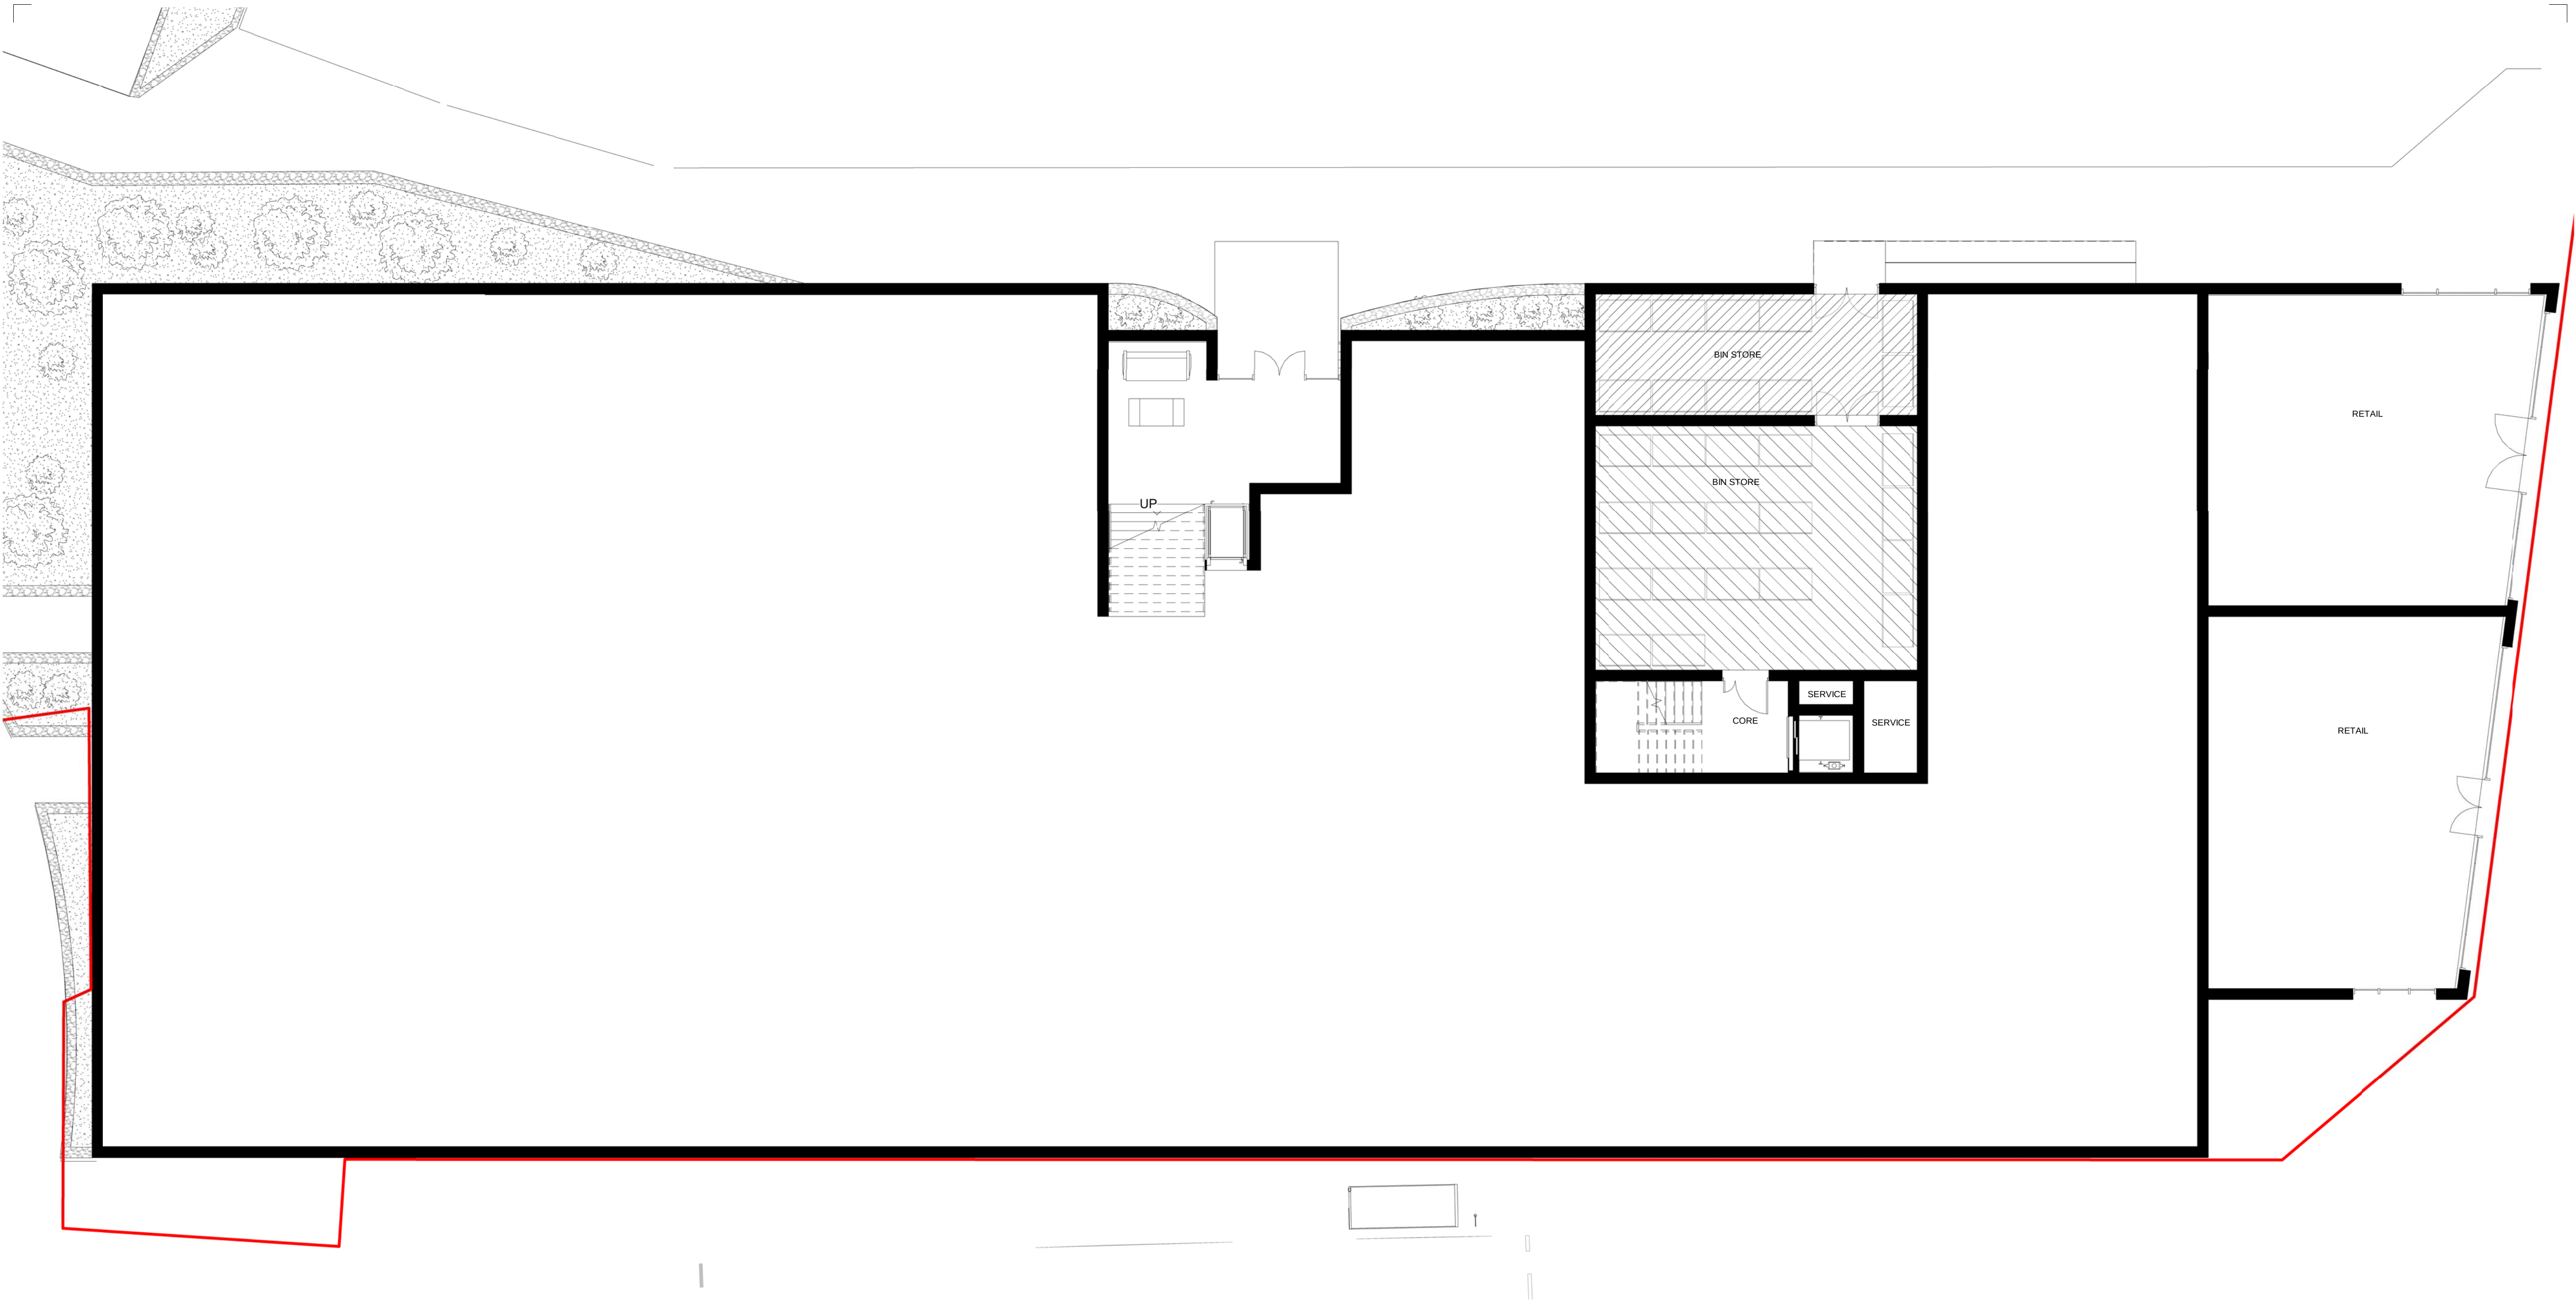

36 SpitalSquare,
London, E1 6DY

www.pod-architects.com
T +44 (0)20 7490 2246

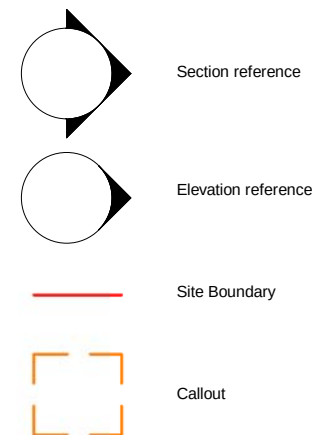

Project

ANCHOR SPRINGS DEVELOPMENT

AVON ROAD
LITTLEHAMPTON
WEST SUSSEX

Drawing Title

**PROPOSED
B2 RETAIL PLAN**

Status

TOWN PLANNING

© Pod Architects

Do not remove this panel from the drawing
No dimensions to be scaled from this drawing
Report all errors and omissions to the Architect
Dimensions to be checked on site before fabrication

North 	Sheet A1	Scale As indicated	Drawn JB
	Date 12/03/2019		Checked PS
Project no. 128	Drawing no. 128_TPP_1161	Revision A	

