

Base

Concrete Base, 150mm Depth with 6mm Reinforcing



1 Course Brick Work


9inch Blockwork



400 Width x 500 Depth

Roof Structure

All Timbers 400 Centres
All Timbers 150mm x 50mm

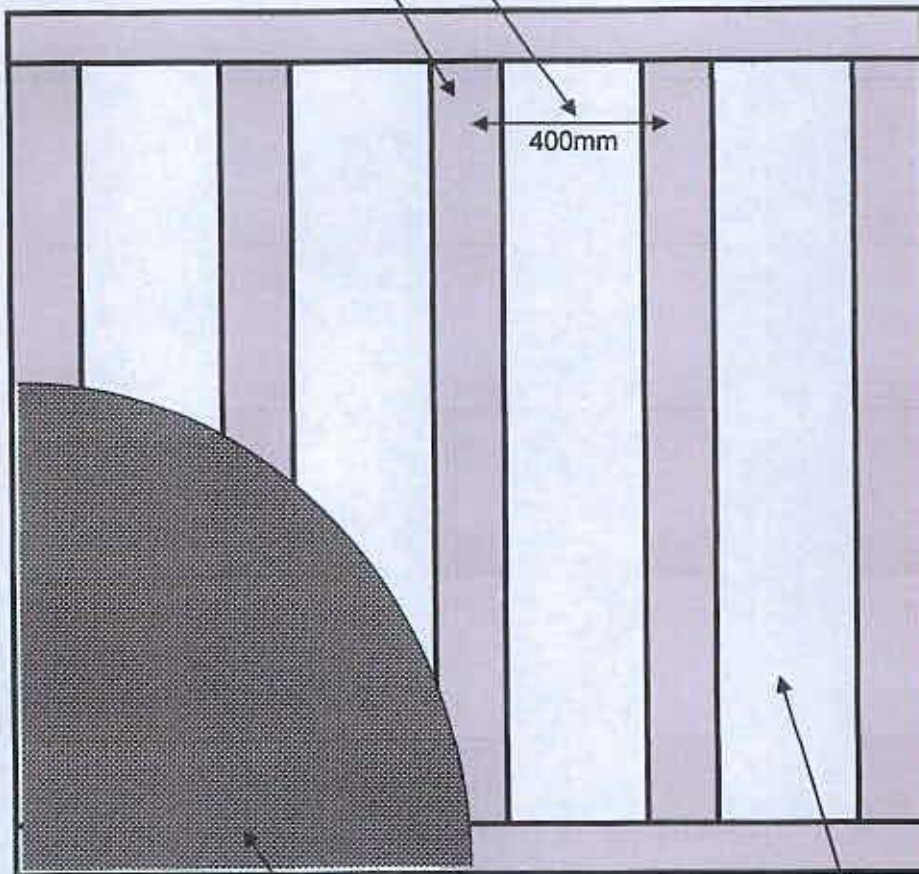

18mm OBS Board
Felted with torched on underlay
Finished with torch on cap felt

Noggings
Where necessary