



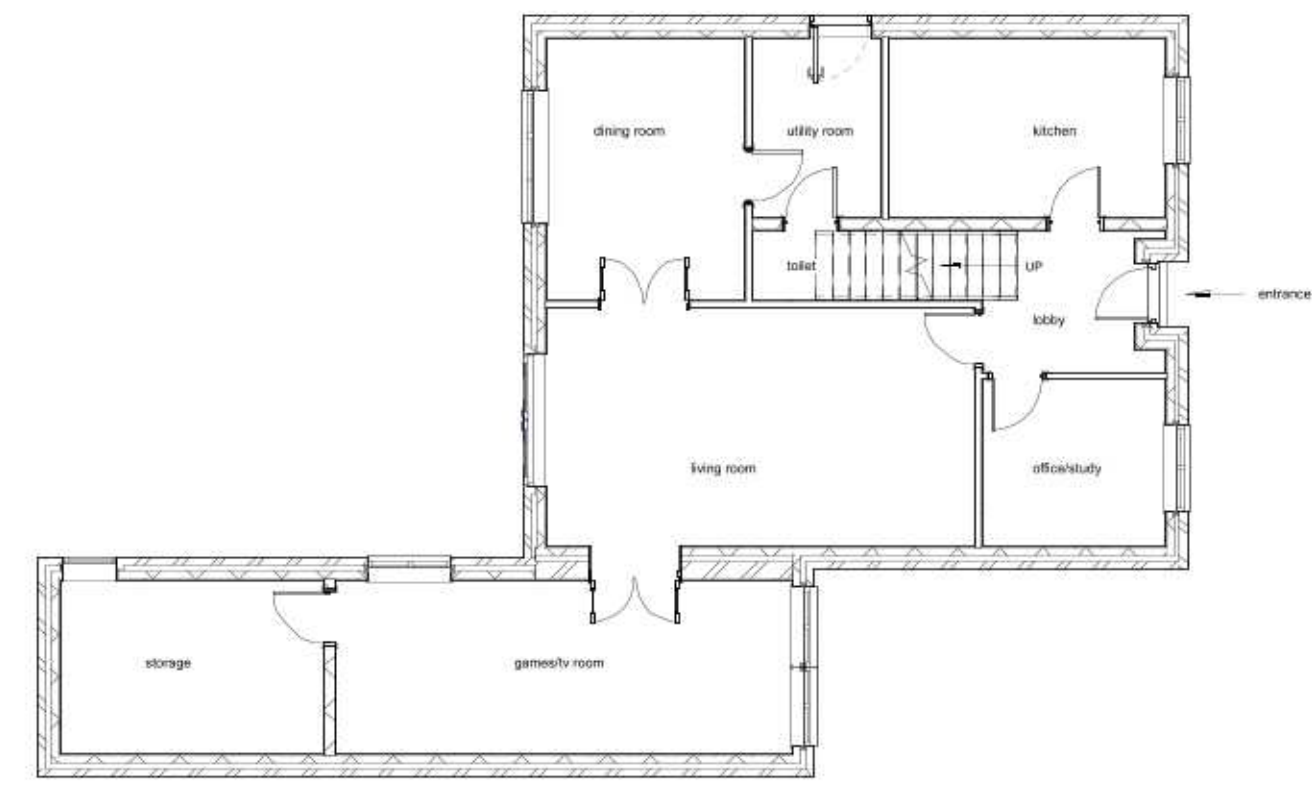

Existing Ground Floor

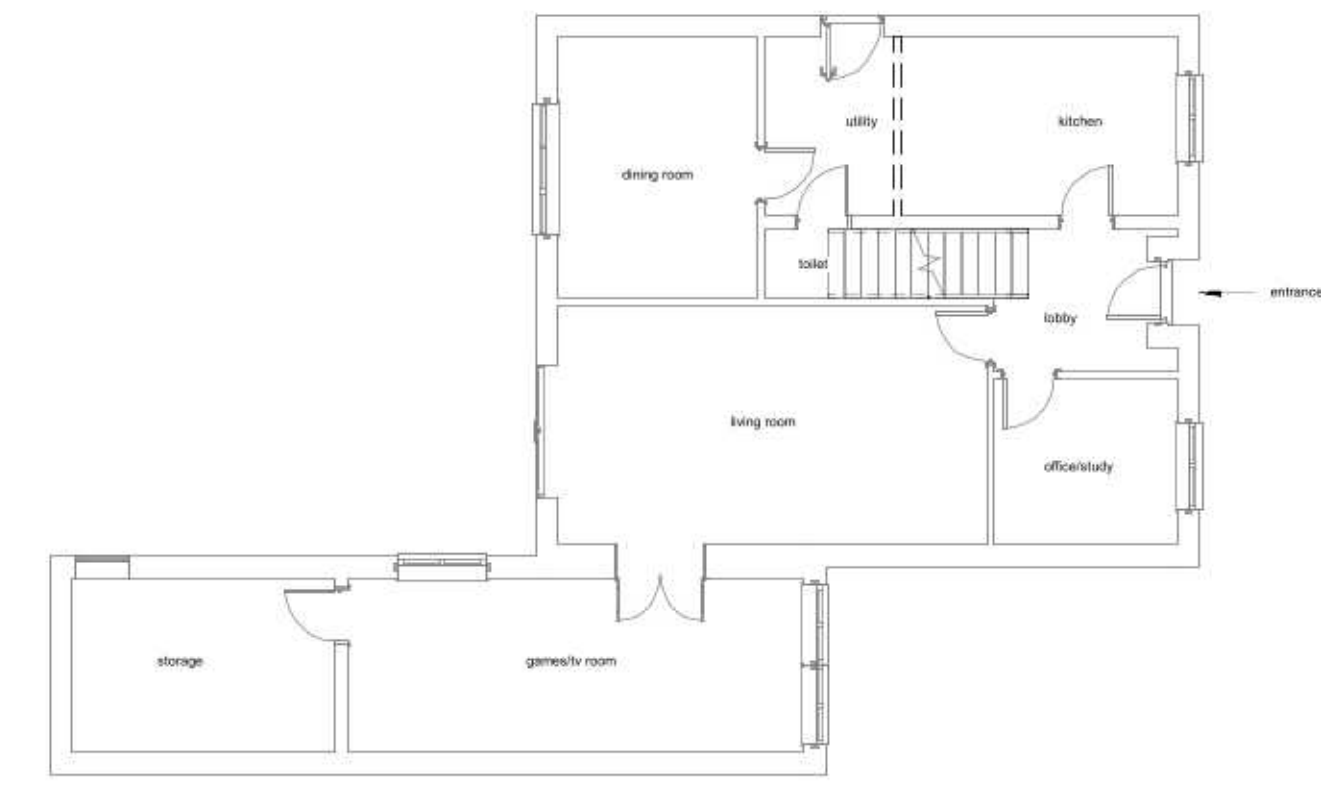

Proposed Ground Floor

Ground 78m²
First 55m²
Additional Loft 34m²

1:500		50
1:200		20
1:100		10
1:50		5



All measurement to be checked on site prior to any commitment
(C) Copyright of Parkers Design (Southern) Limited. Any reproduction of these drawings will require written authority from the copyright owner.

Parkers Design Limited - The Studio @ 90, PO9 2PR

www.pexd.co.uk - info@pexd.co.uk - 07776 005822

PROJECT
16 Harebell Close BN17 6WE

SHEET
Ground Floor

CLIENT
Samara-Colvin

Date Issue Date Scale (@ A3) 1:100

Drawn by:	SW	DRAWING NUMBER:	REV
Checked by:	SR	P 1	