



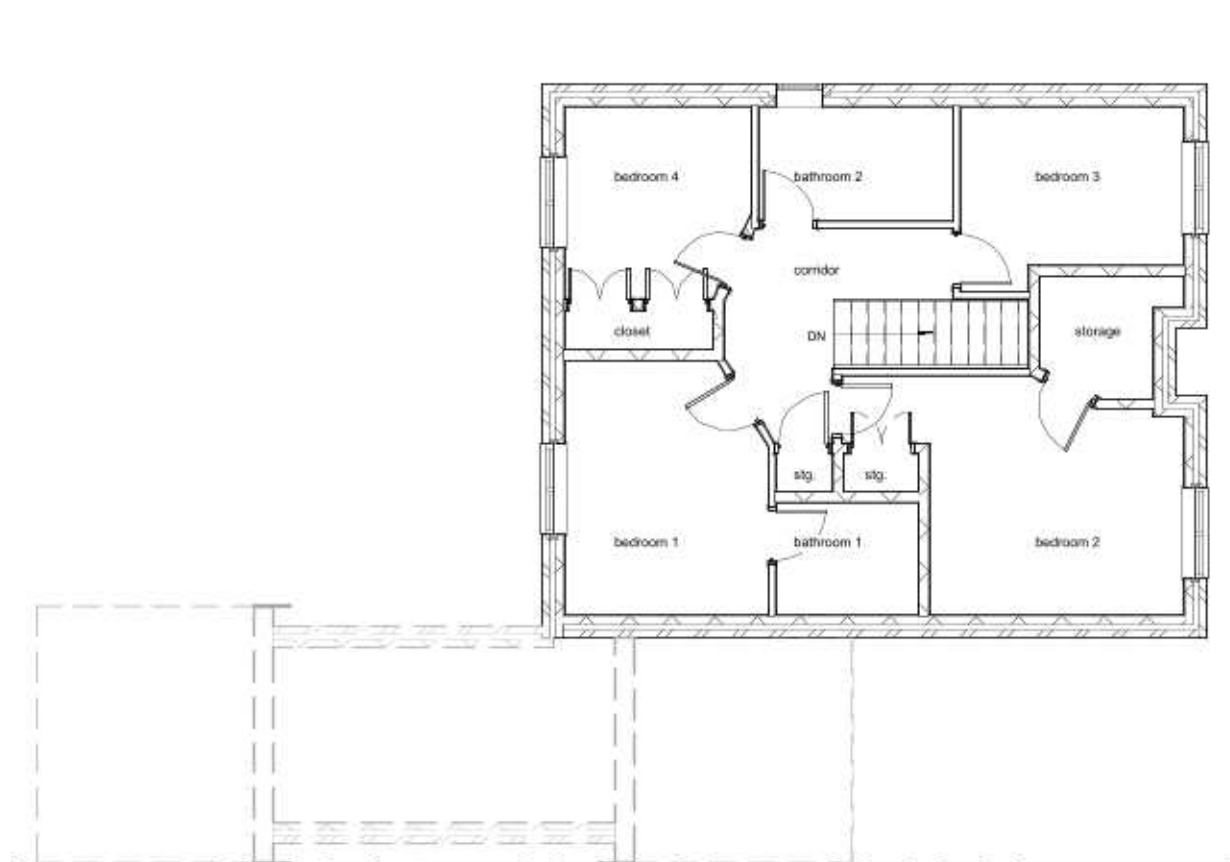

Existing First Floor

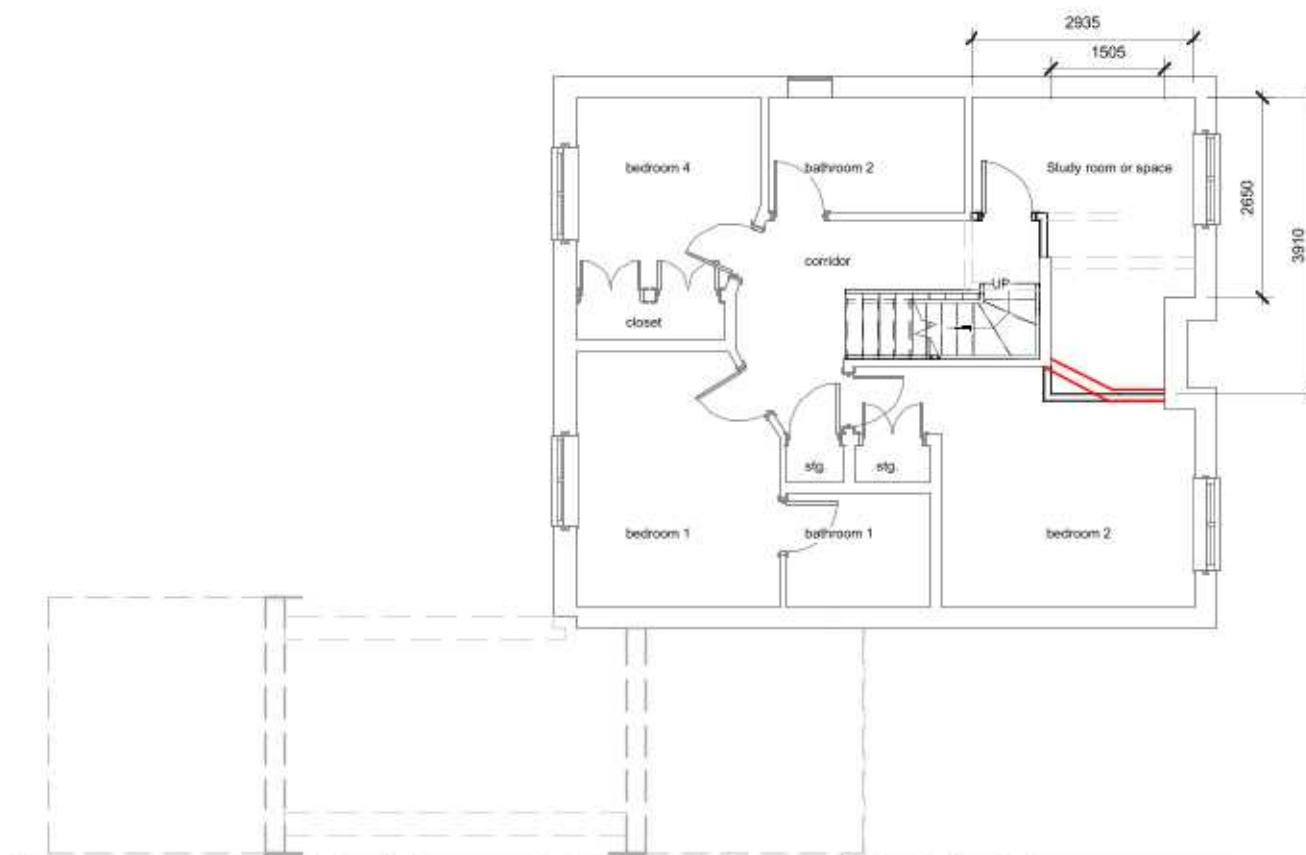

Proposed First Floor

