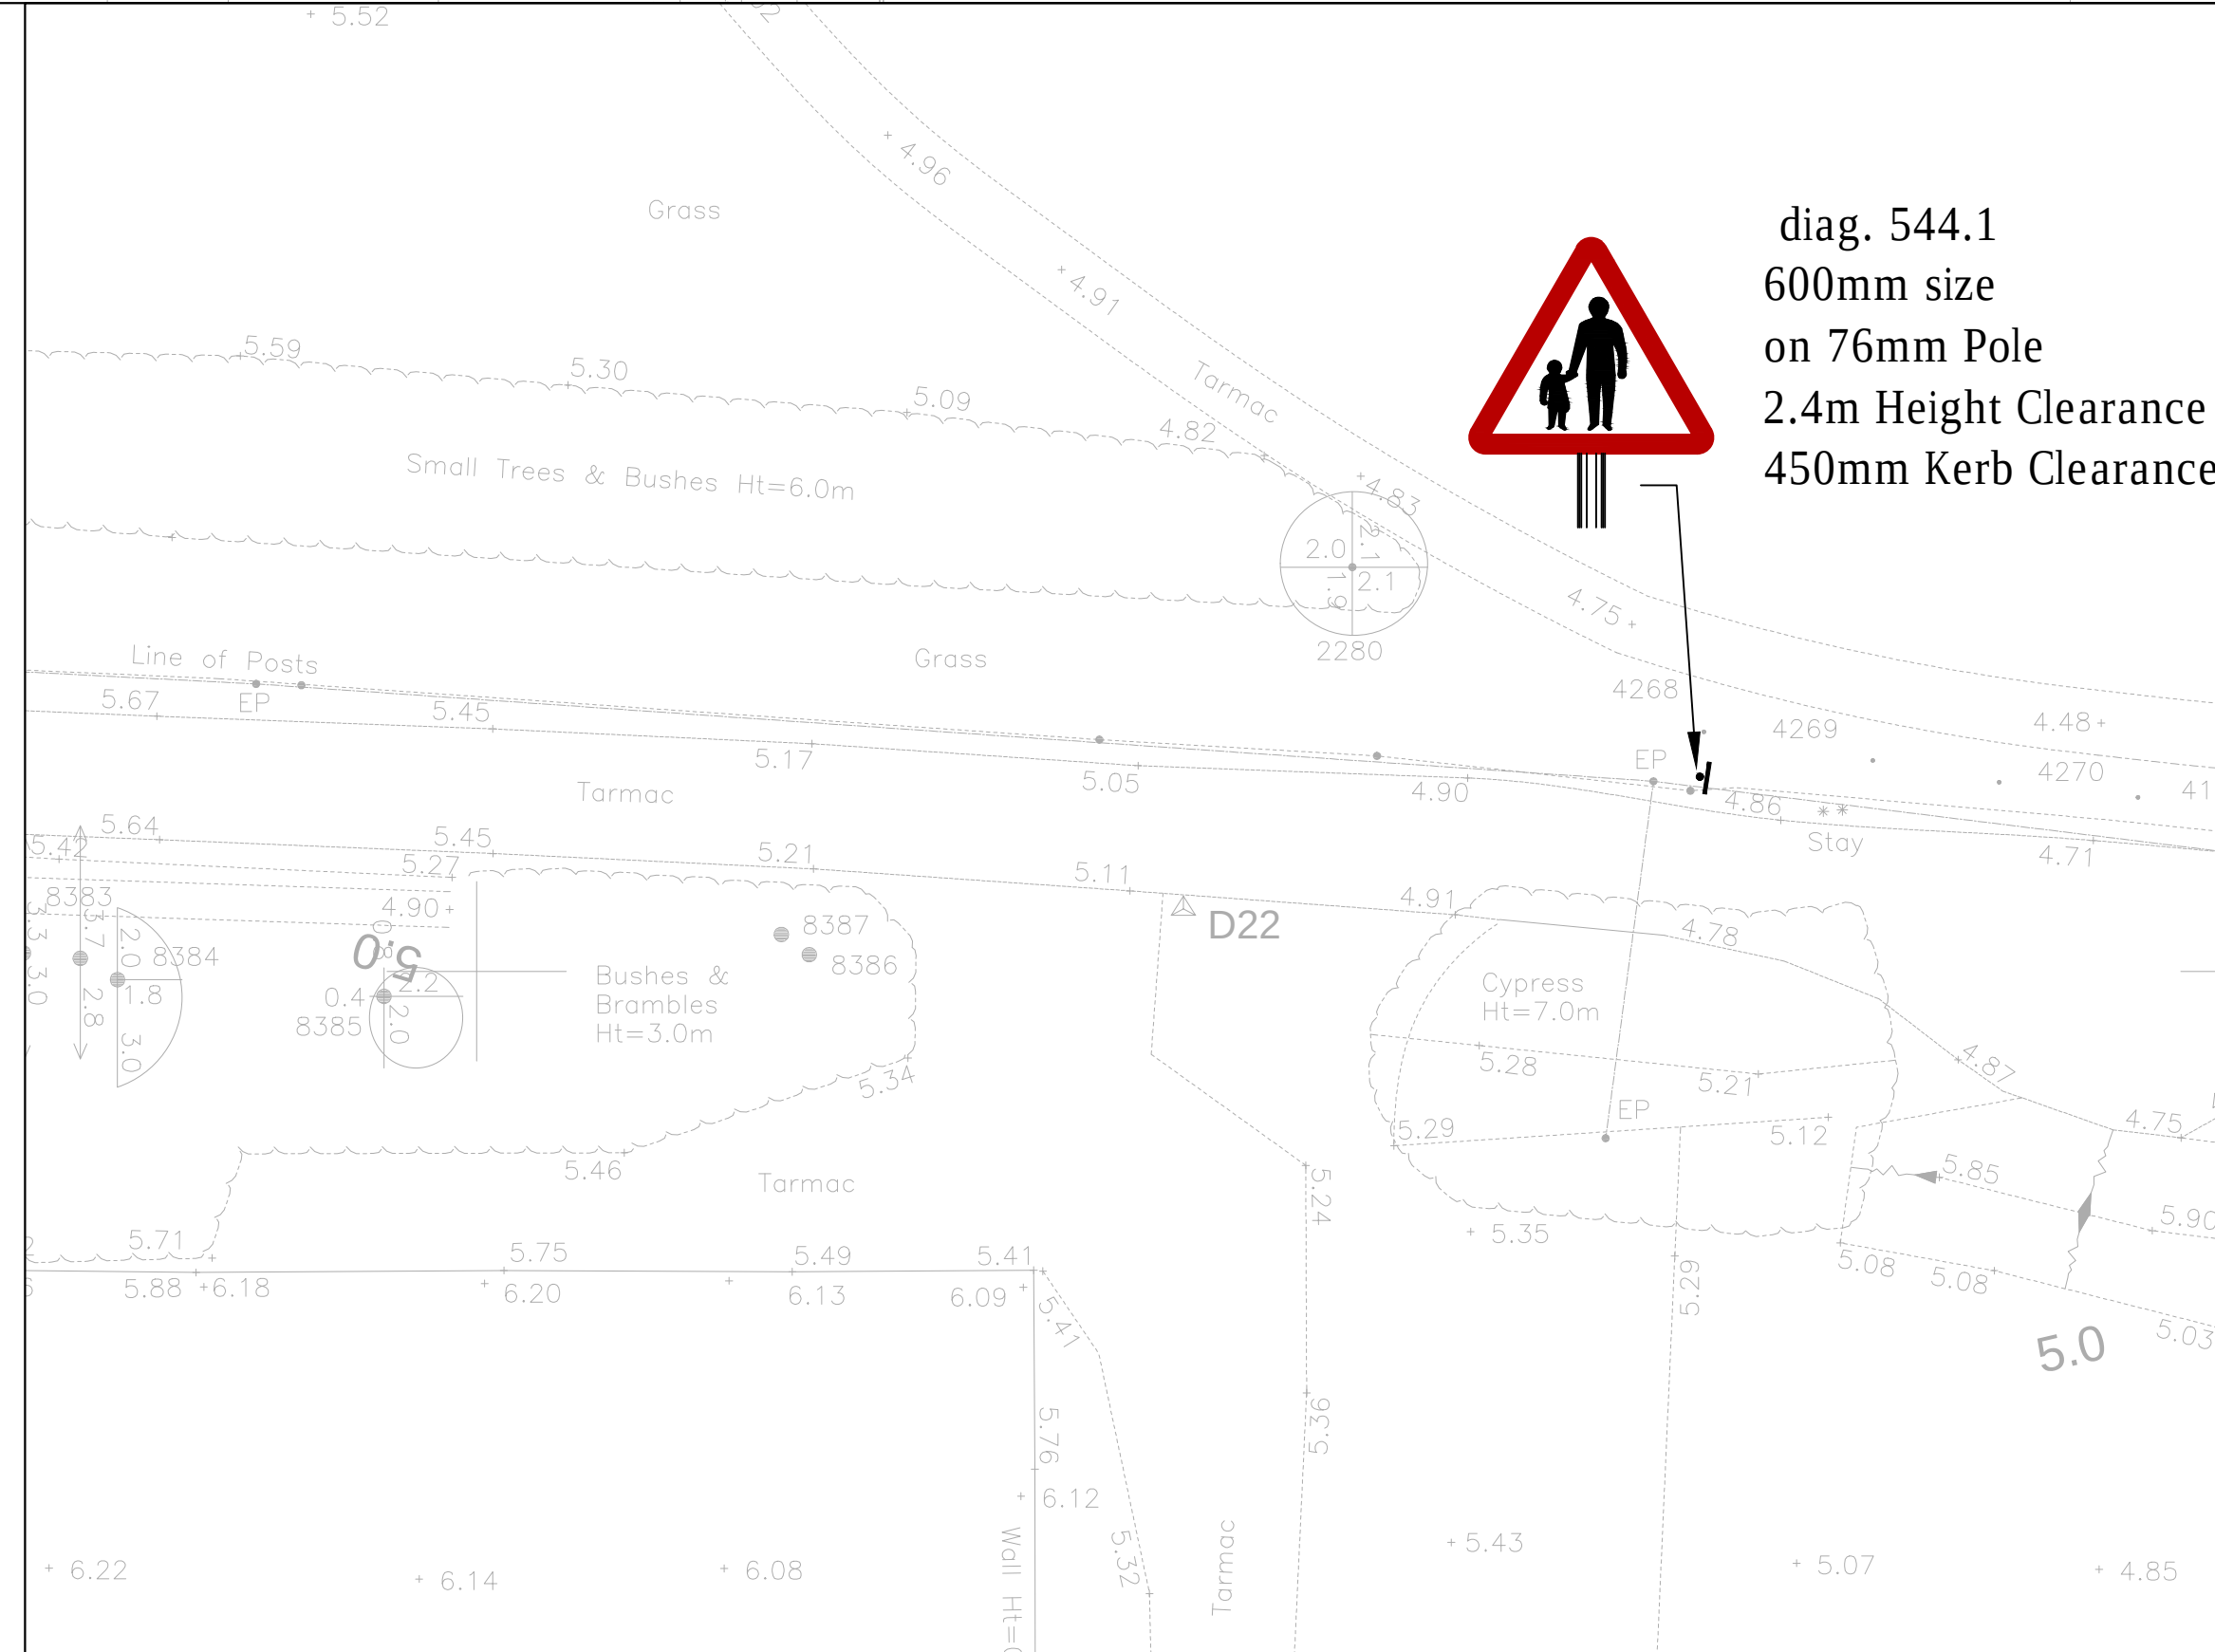
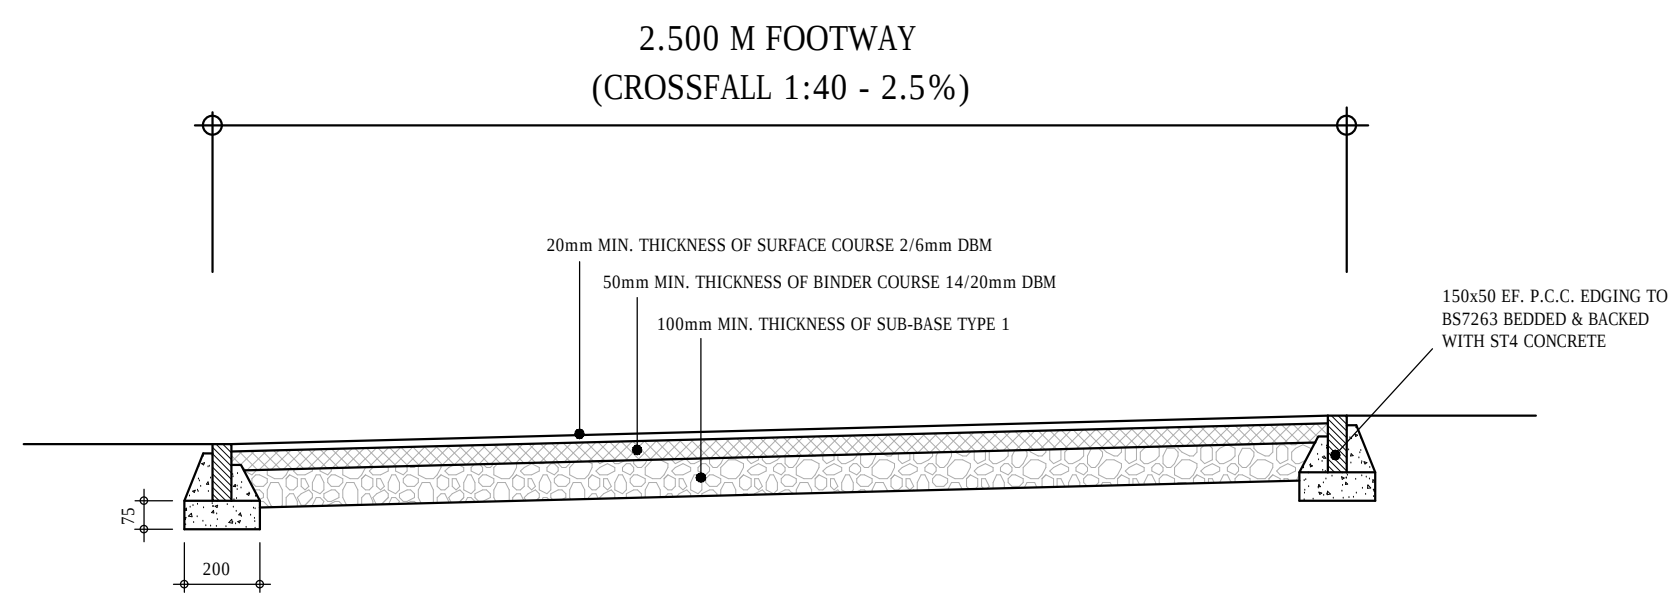
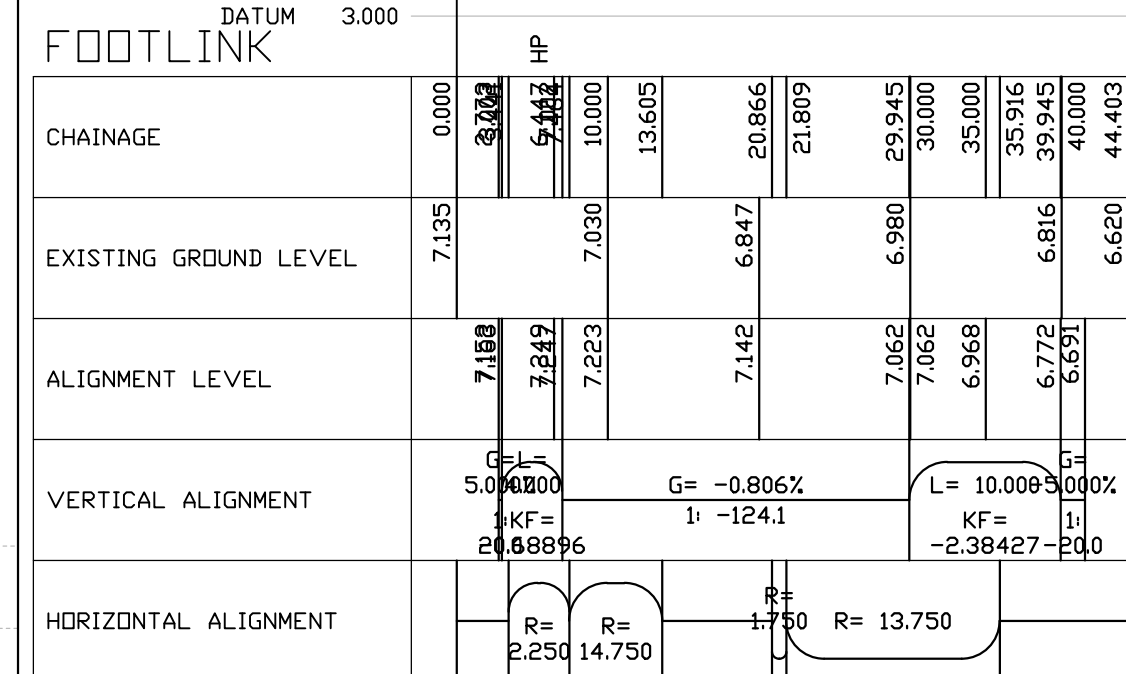
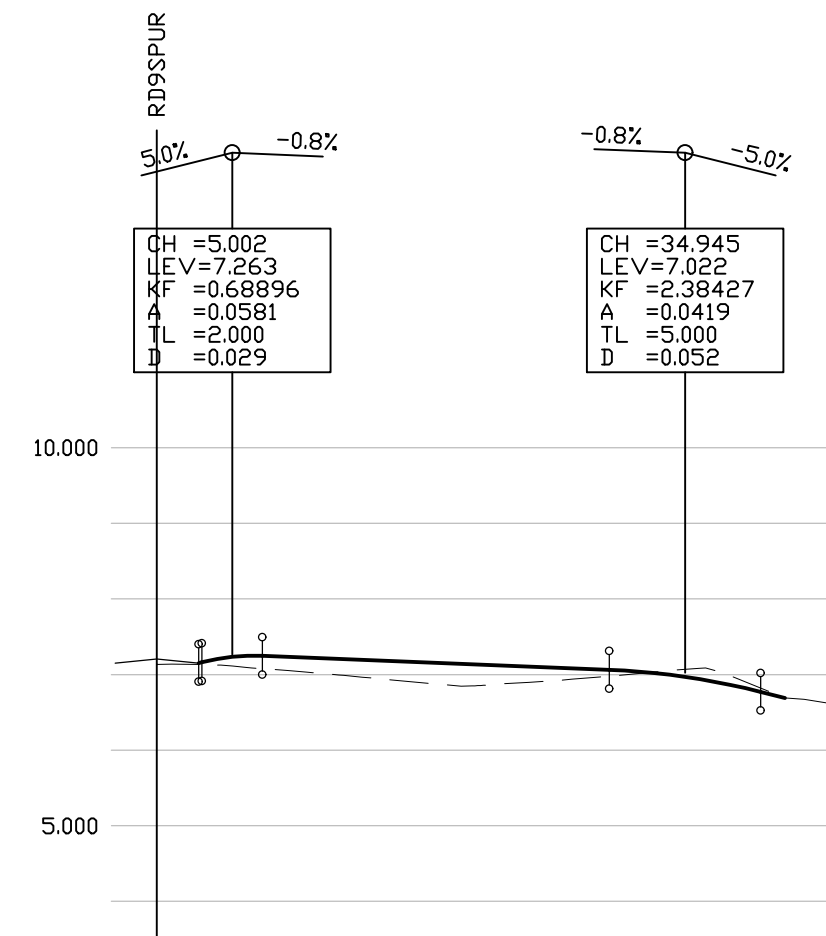
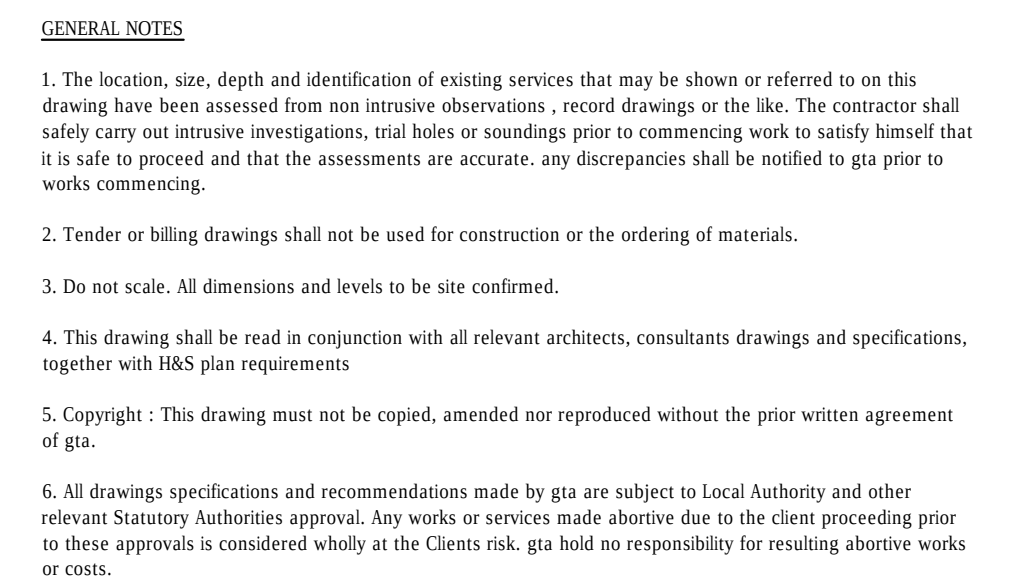
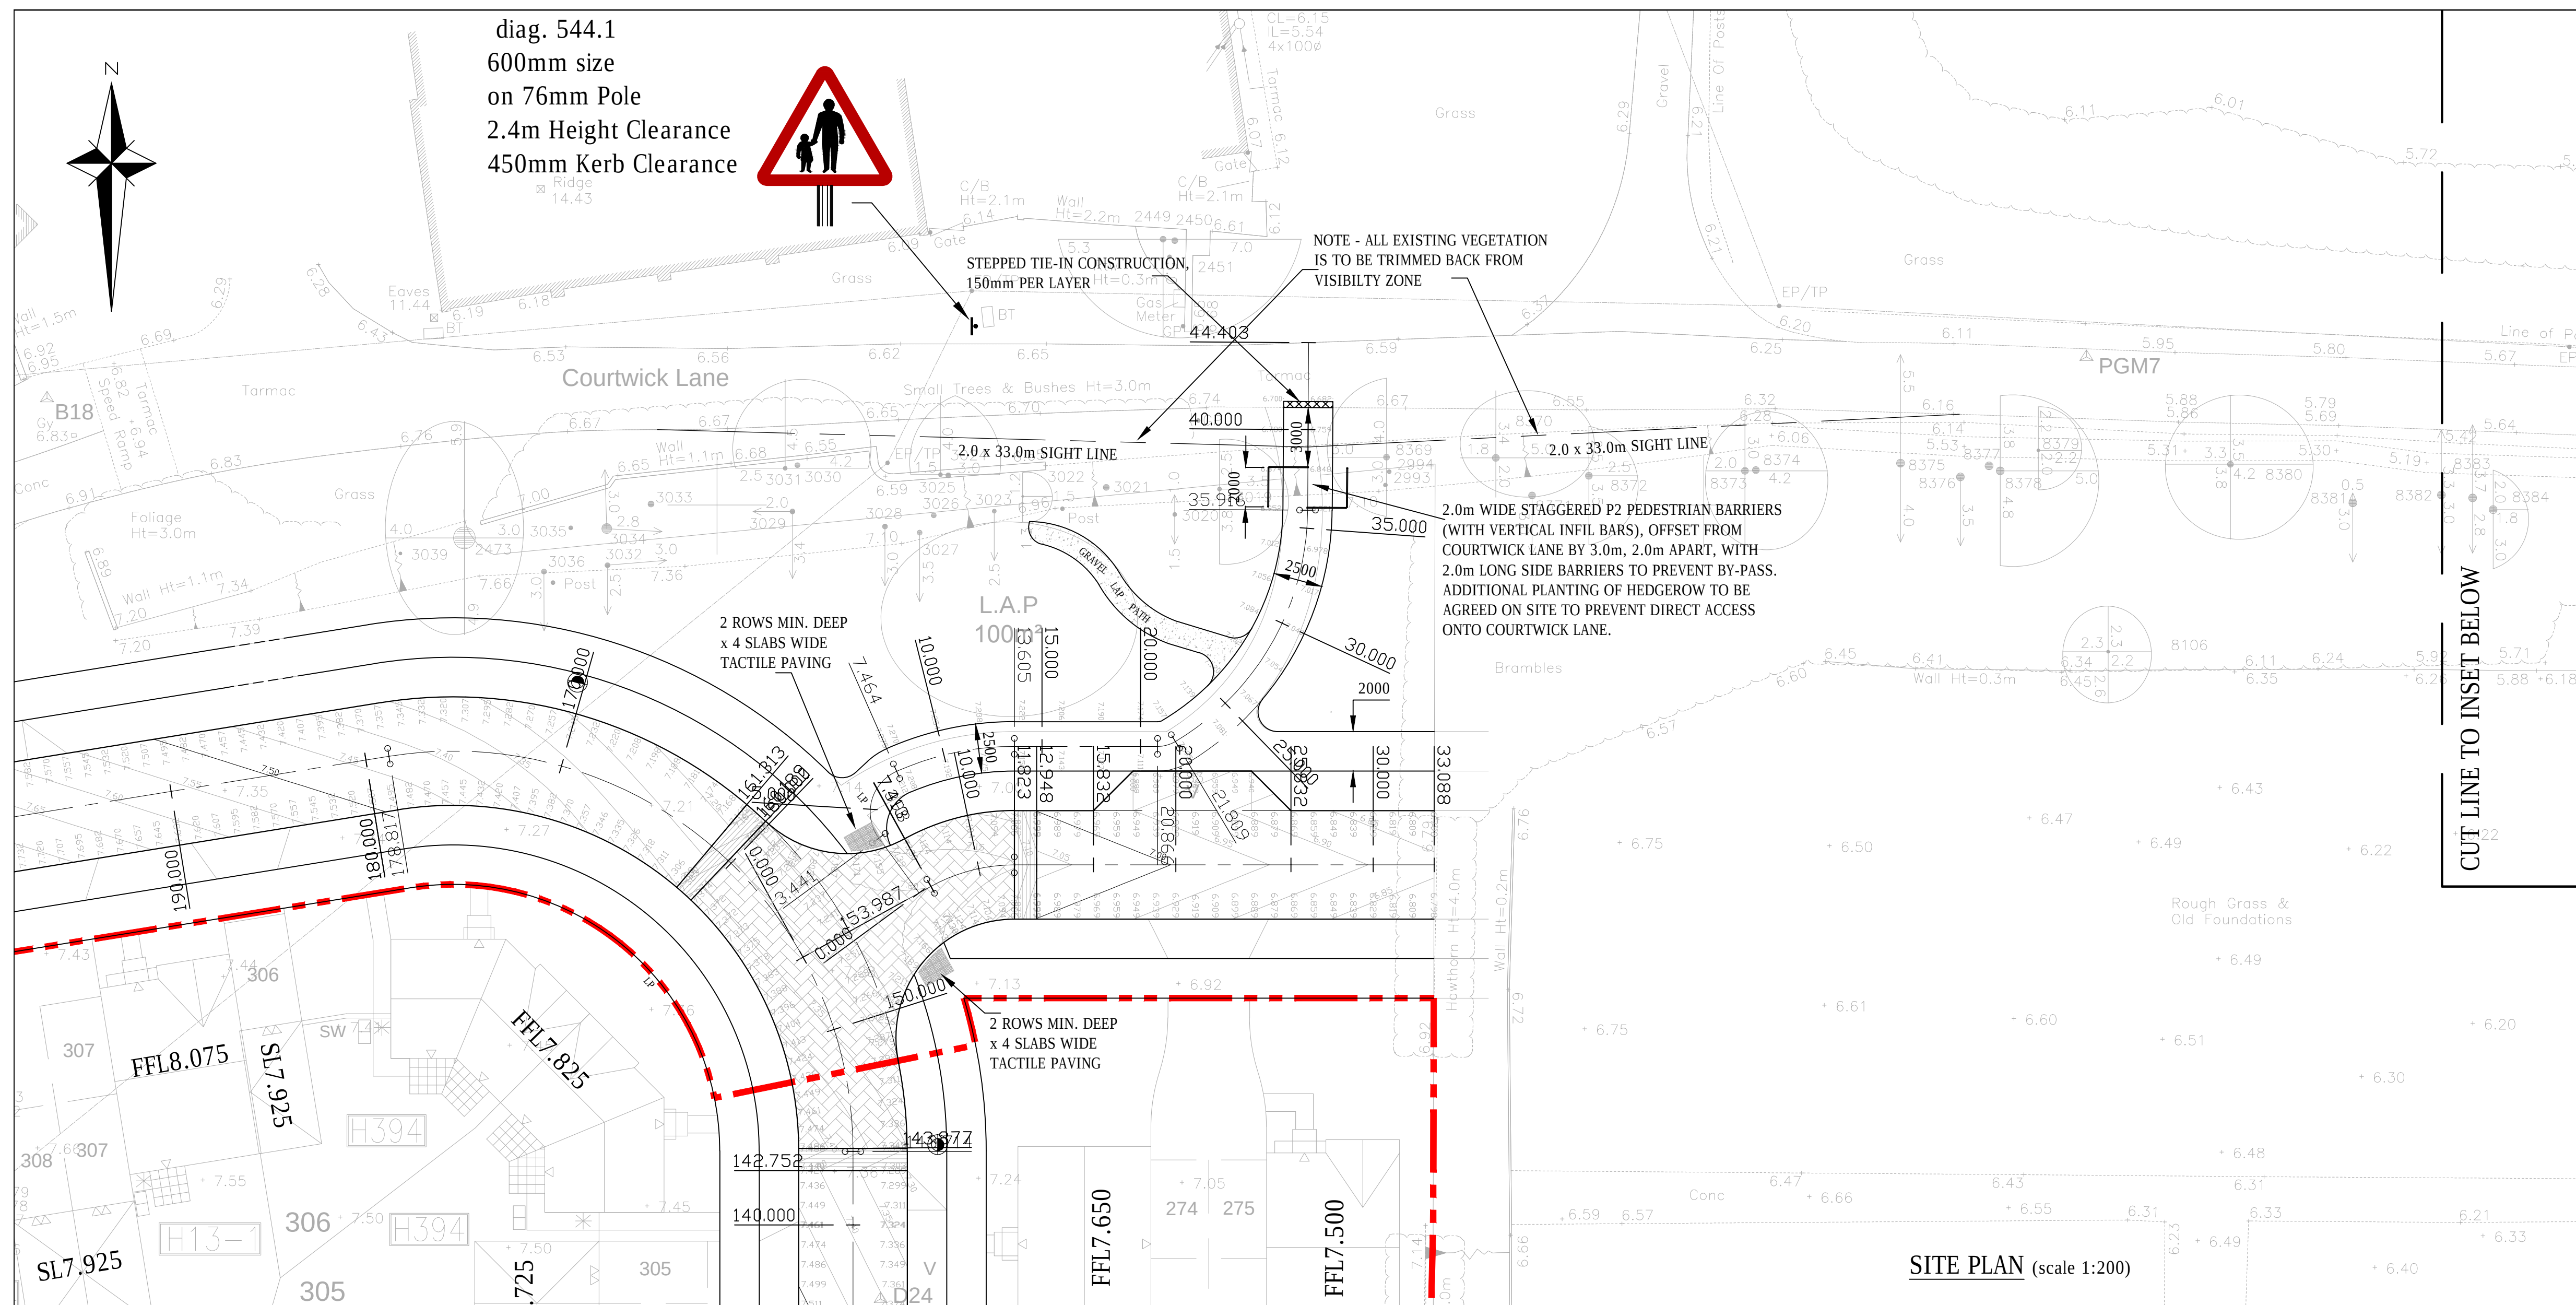


F	BARRIER SPACING ADJUSTED TO PLANNING OFFICER COMMENTS	19.03.18	DMS	ds
E	BARRIERS ADJUSTED TO PLANNING OFFICER COMMENTS - TRACKING PLAN ADDED	14.03.18	DMS	ds
D	GENERALLY ADJUSTED IN ACCORDANCE WITH PLANNING OFFICER COMMENTS	27.02.18	DMS	ds
C	TACTILE PAVING REALIGNED & OFFSIDE SIGN ADDED TO RSA RECOMMENDATIONS	12.02.18	DMS	ds
B	CYCLEWAY REDUCED TO FOOTPATH LINK	12.02.18	DMS	ds
A	BOLLARD SPECIFICATION UPDATED TO INCORPORATE SHARED CYCLEWAY SIGN	05.12.17	DMS	ds
-	RSA PRELIMINARY ISSUE	21.11.17	DMS	ds
Rev	Amendments	Date	Dsn	Chn

ALIGNMENT		FOOTLINK		EASTING	NORTHING	RADIUS	BEARING	ANGLE	ARC LENGTH	TANL
LOCATION	CHAINAGE									
JPFOOTLINK-1	0.000	501960.233	103680.351							
TFPOOTLINK-1a	3.441	501958.195	103683.124				323.69953			
IPFOOTLINK-1		501956.537	103685.381			2.250		102.44568	4.023	2.801
CPFOOTLINK-1	5.000	501957.763	103684.589							
TFPOOTLINK-1b	7.464	501959.099	103686.514				66.14522			
IPFOOTLINK-2		501961.948	103687.774			14.750		23.85478	6.141	3.116
CPFOOTLINK-2	10.000	501961.494	103687.335							
TFPOOTLINK-2b	13.605	501965.064	103687.774				90.00000			
CPFOOTLINK-3	15.000	501966.458	103687.774							
CPFOOTLINK-4	20.000	501971.458	103687.774							
TFPOOTLINK-3a	20.866	501972.325	103687.774				90.00000			
IPFOOTLINK-3		501972.808	103687.774			1.750		30.86004	0.943	0.483
TFPOOTLINK-3b	21.809	501973.223	103688.022				59.13996			
IPFOOTLINK-4		501979.871	103691.994			13.750		58.78402	14.107	7.745
CPFOOTLINK-5	25.000	501975.748	103689.960							
CPFOOTLINK-6	30.000	501978.630	103694.012							
CPFOOTLINK-7	35.000	501979.883	103698.824							
TFPOOTLINK-4b	35.916	501979.919	103699.139				0.35594			
CPFOOTLINK-8	40.000	501979.945	103703.823							
EPFOOTLINK-1	44.403	501979.972	103708.227				0.35594			

Status	PRELIMINARY		
Client	 BARRATT HOMES		
Project	COURTWICK LANE, LITTLEHAMPTON		
Title	NORTH EASTERN FOOTPATH LINK DETAILS PLAN		
Date	NOVEMBER 2017	Scale @ A1	AS SHOWN
Base Layout Ref.		CAD File ref.	
Clients Ref.		Project Ref.	4485
 consulting Engineers Gloucester House, 66a Church Walk, Burgess Hill, West Sussex, RH15 9AS Tel 01444 871444 Web: www.gtacivils.co.uk			
Drawing Number	4485/314		Rev.
			F