



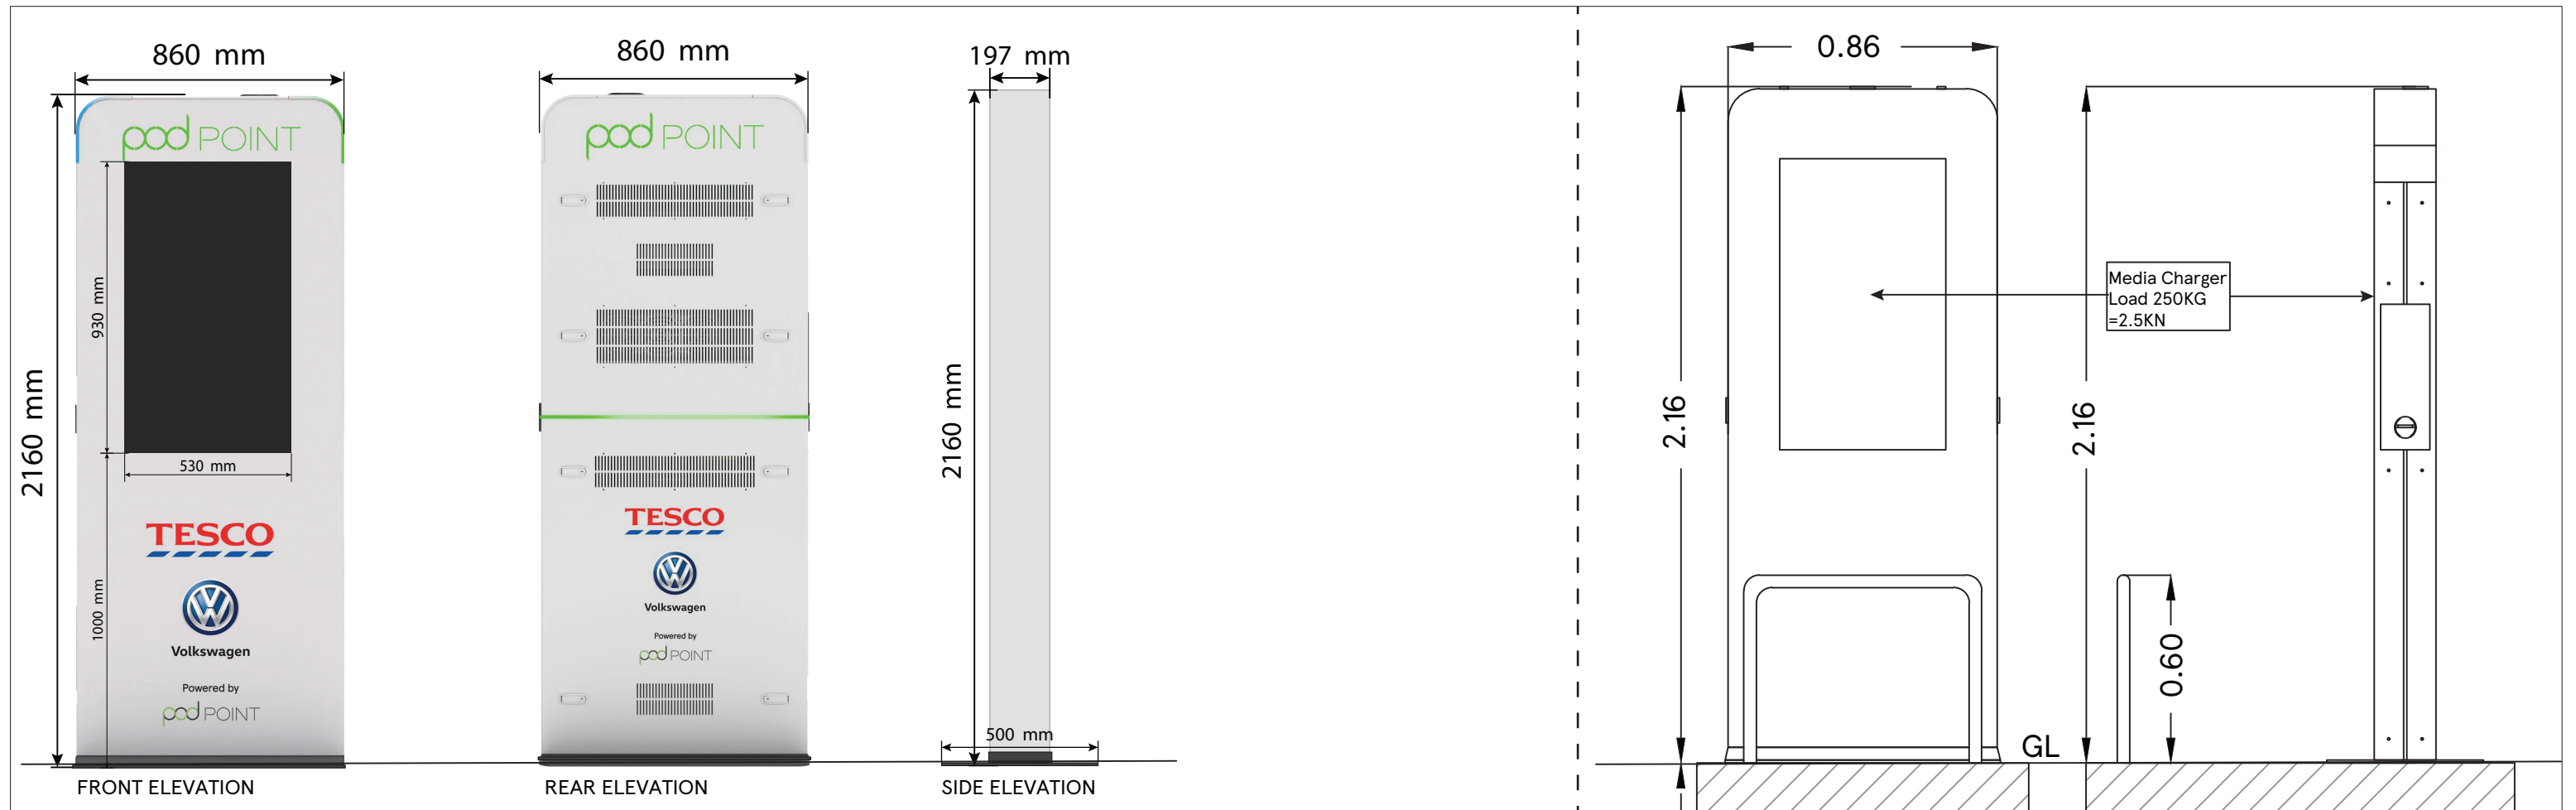


UNIT DETAILS

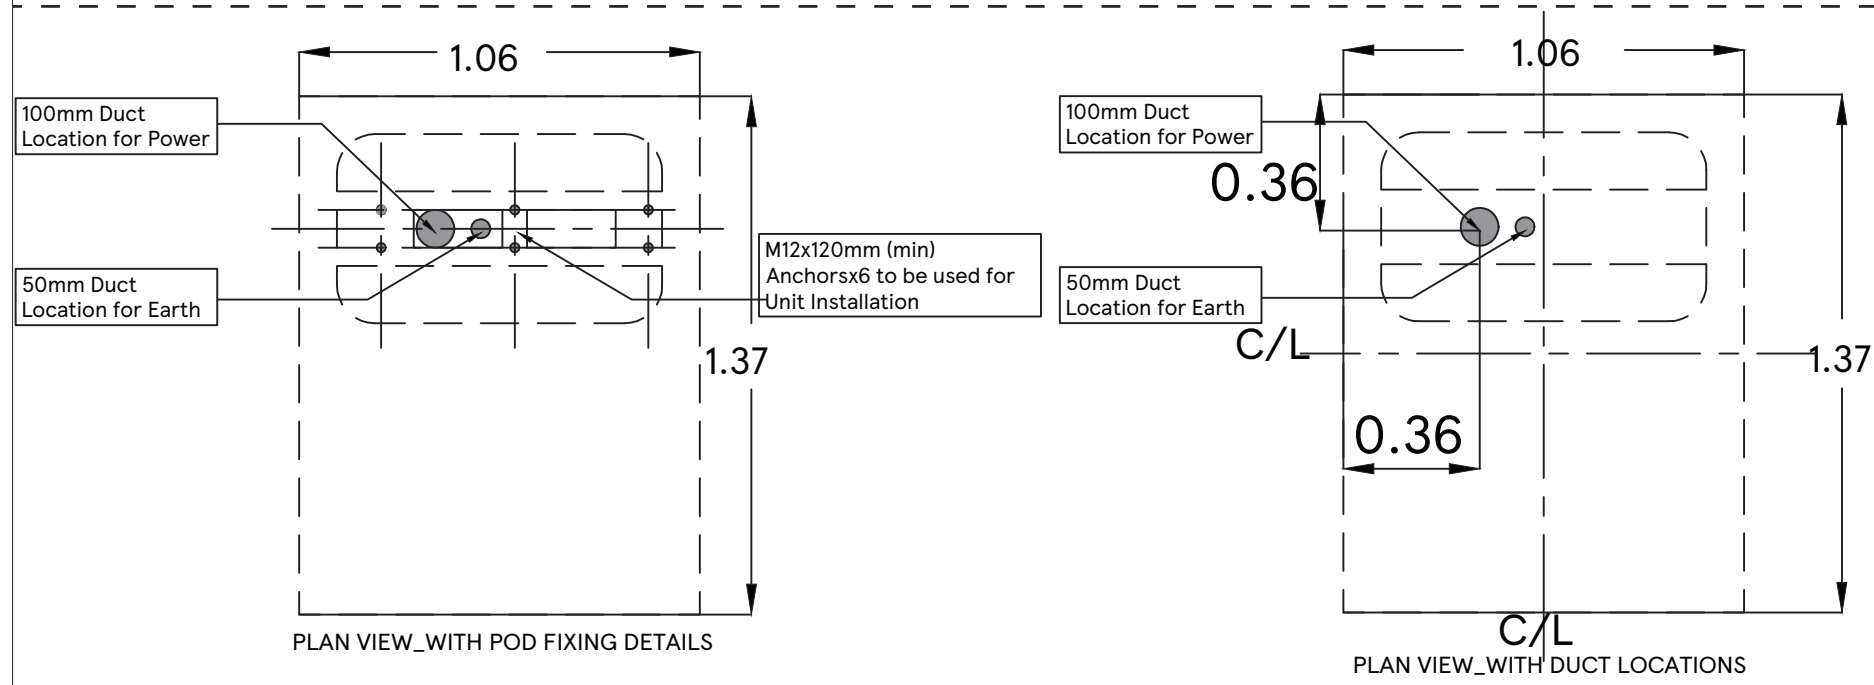

UNIT INSTALLATION & DUCTING DETAILS

NOTE: THE SCREEN (MEDIA CHARGER) WILL BE SWITCHED-OFF OVERNIGHT (i.e. 12.00AM to 6.00AM)

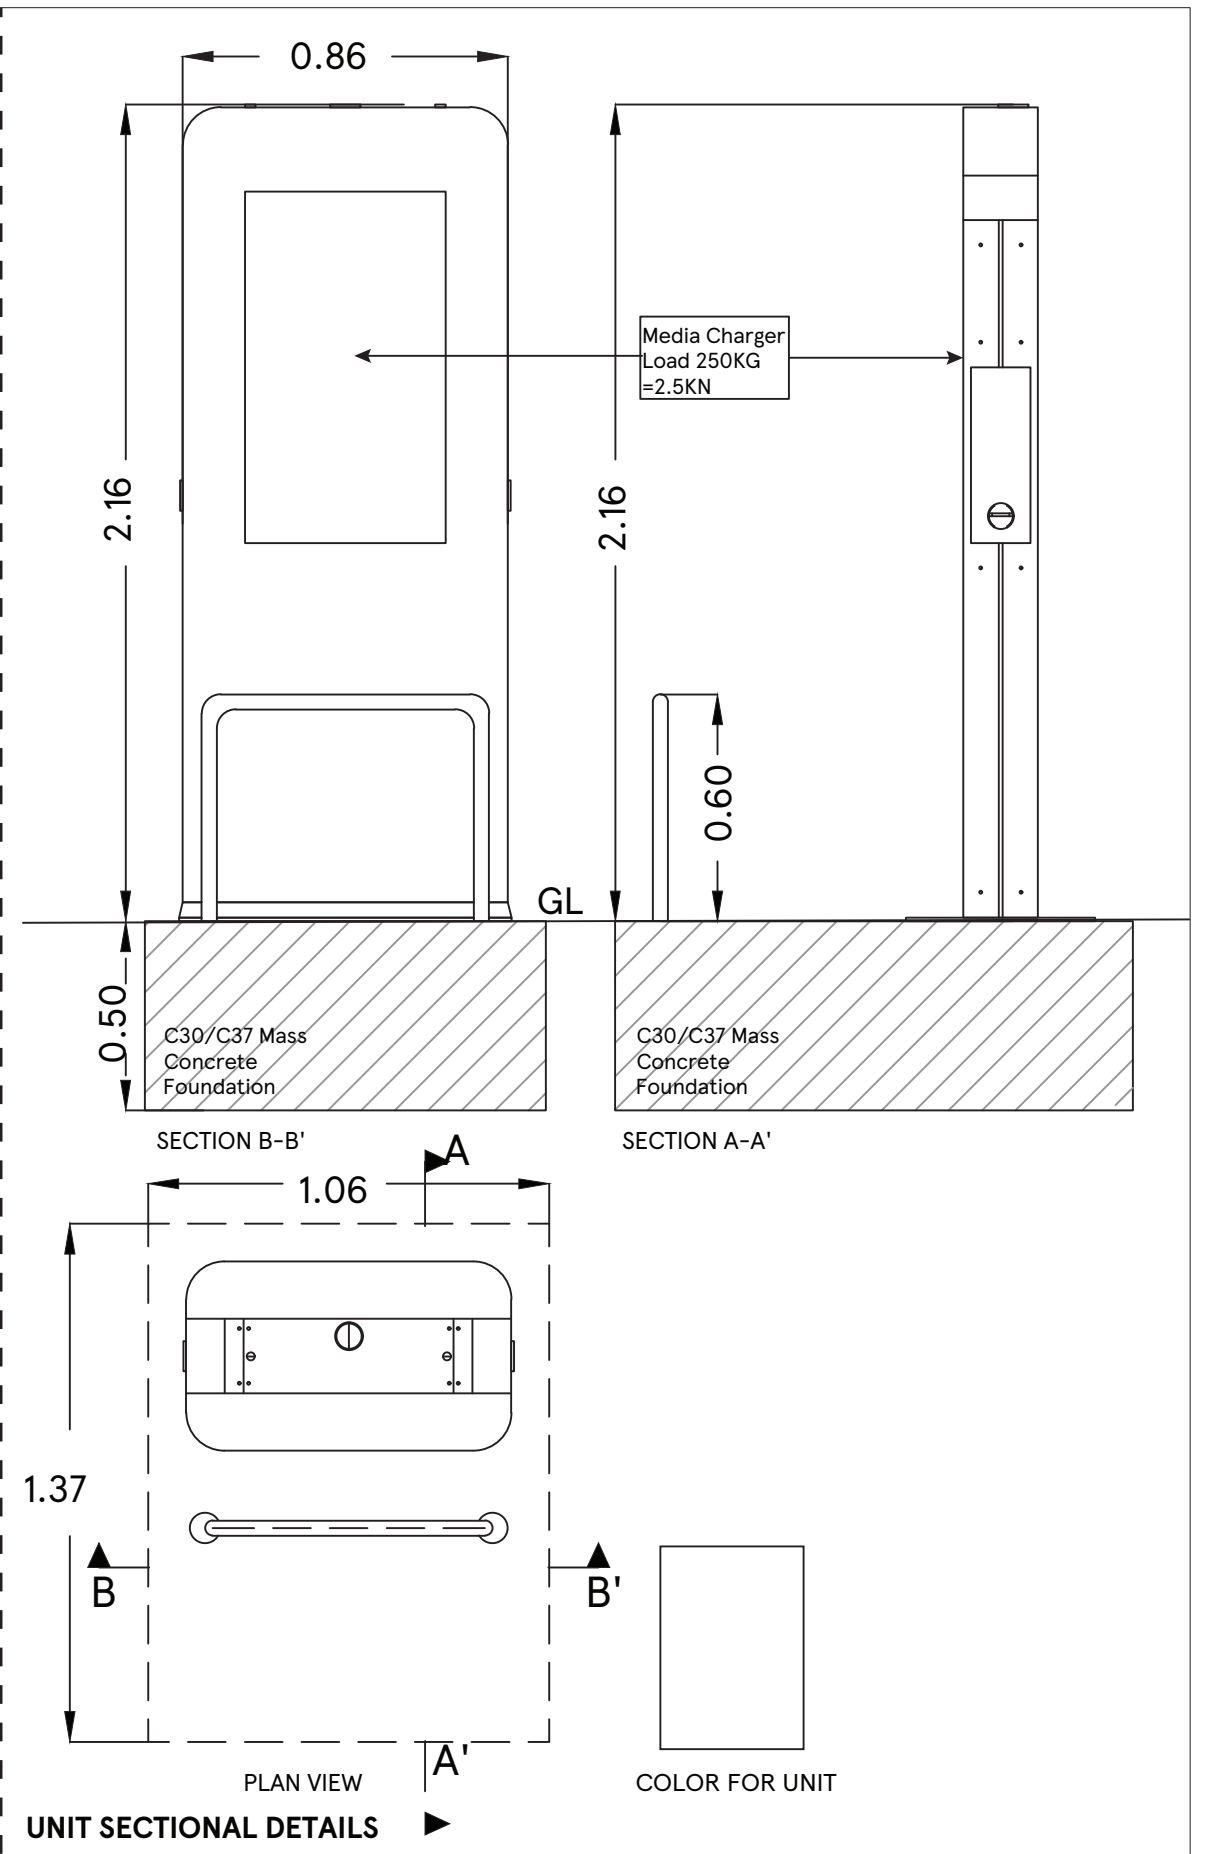

BAR SCALE

1:20

400mm 0 400mm 800mm 1200mm 1600mm 2000mm

SCALE
1:20@A3

DATE
19.01.2021

CHECKED BY
ANDY HORWOOD

DRAWN BY
SHIKHA

DETAIL TYPE
TYPICAL DETAIL

DETAIL NAME
MEDIA CHARGER WITH SCREEN DETAILS

TESCO

FEASIBILITY ARCHITECTURE

TESCO STORES LIMITED EXPRESS GROUP

OMEGA BUILDING, KESTREL WAY, HERTFORDSHIRE,

WELWYN GARDEN CITY, HERTFORDSHIRE, AL7 1GA

TELEPHONE : 01707 395150

THE COPYRIGHT AND ALL OTHER RIGHTS IN AND RELATING TO THIS PUBLICATION BELONG TO AND ARE THE SOLE PROPERTY OF TESCO STORES LIMITED. ALL RIGHTS ARE RESERVED. NEITHER THE WHOLE NOR ANY PART OF THIS PUBLICATION MAY BE REPRODUCED OR TRANSMITTED IN ANY FORM OR BY ANY ELECTRONIC OR MECHANICAL MEANS INCLUDING PHOTOCOPYING AND RECORDING OR FROM ANY RETRIEVAL SYSTEM WITHOUT THE PRIOR WRITTEN LICENCE FROM THE OWNER © 1997 TESCO STORES LIMITED