


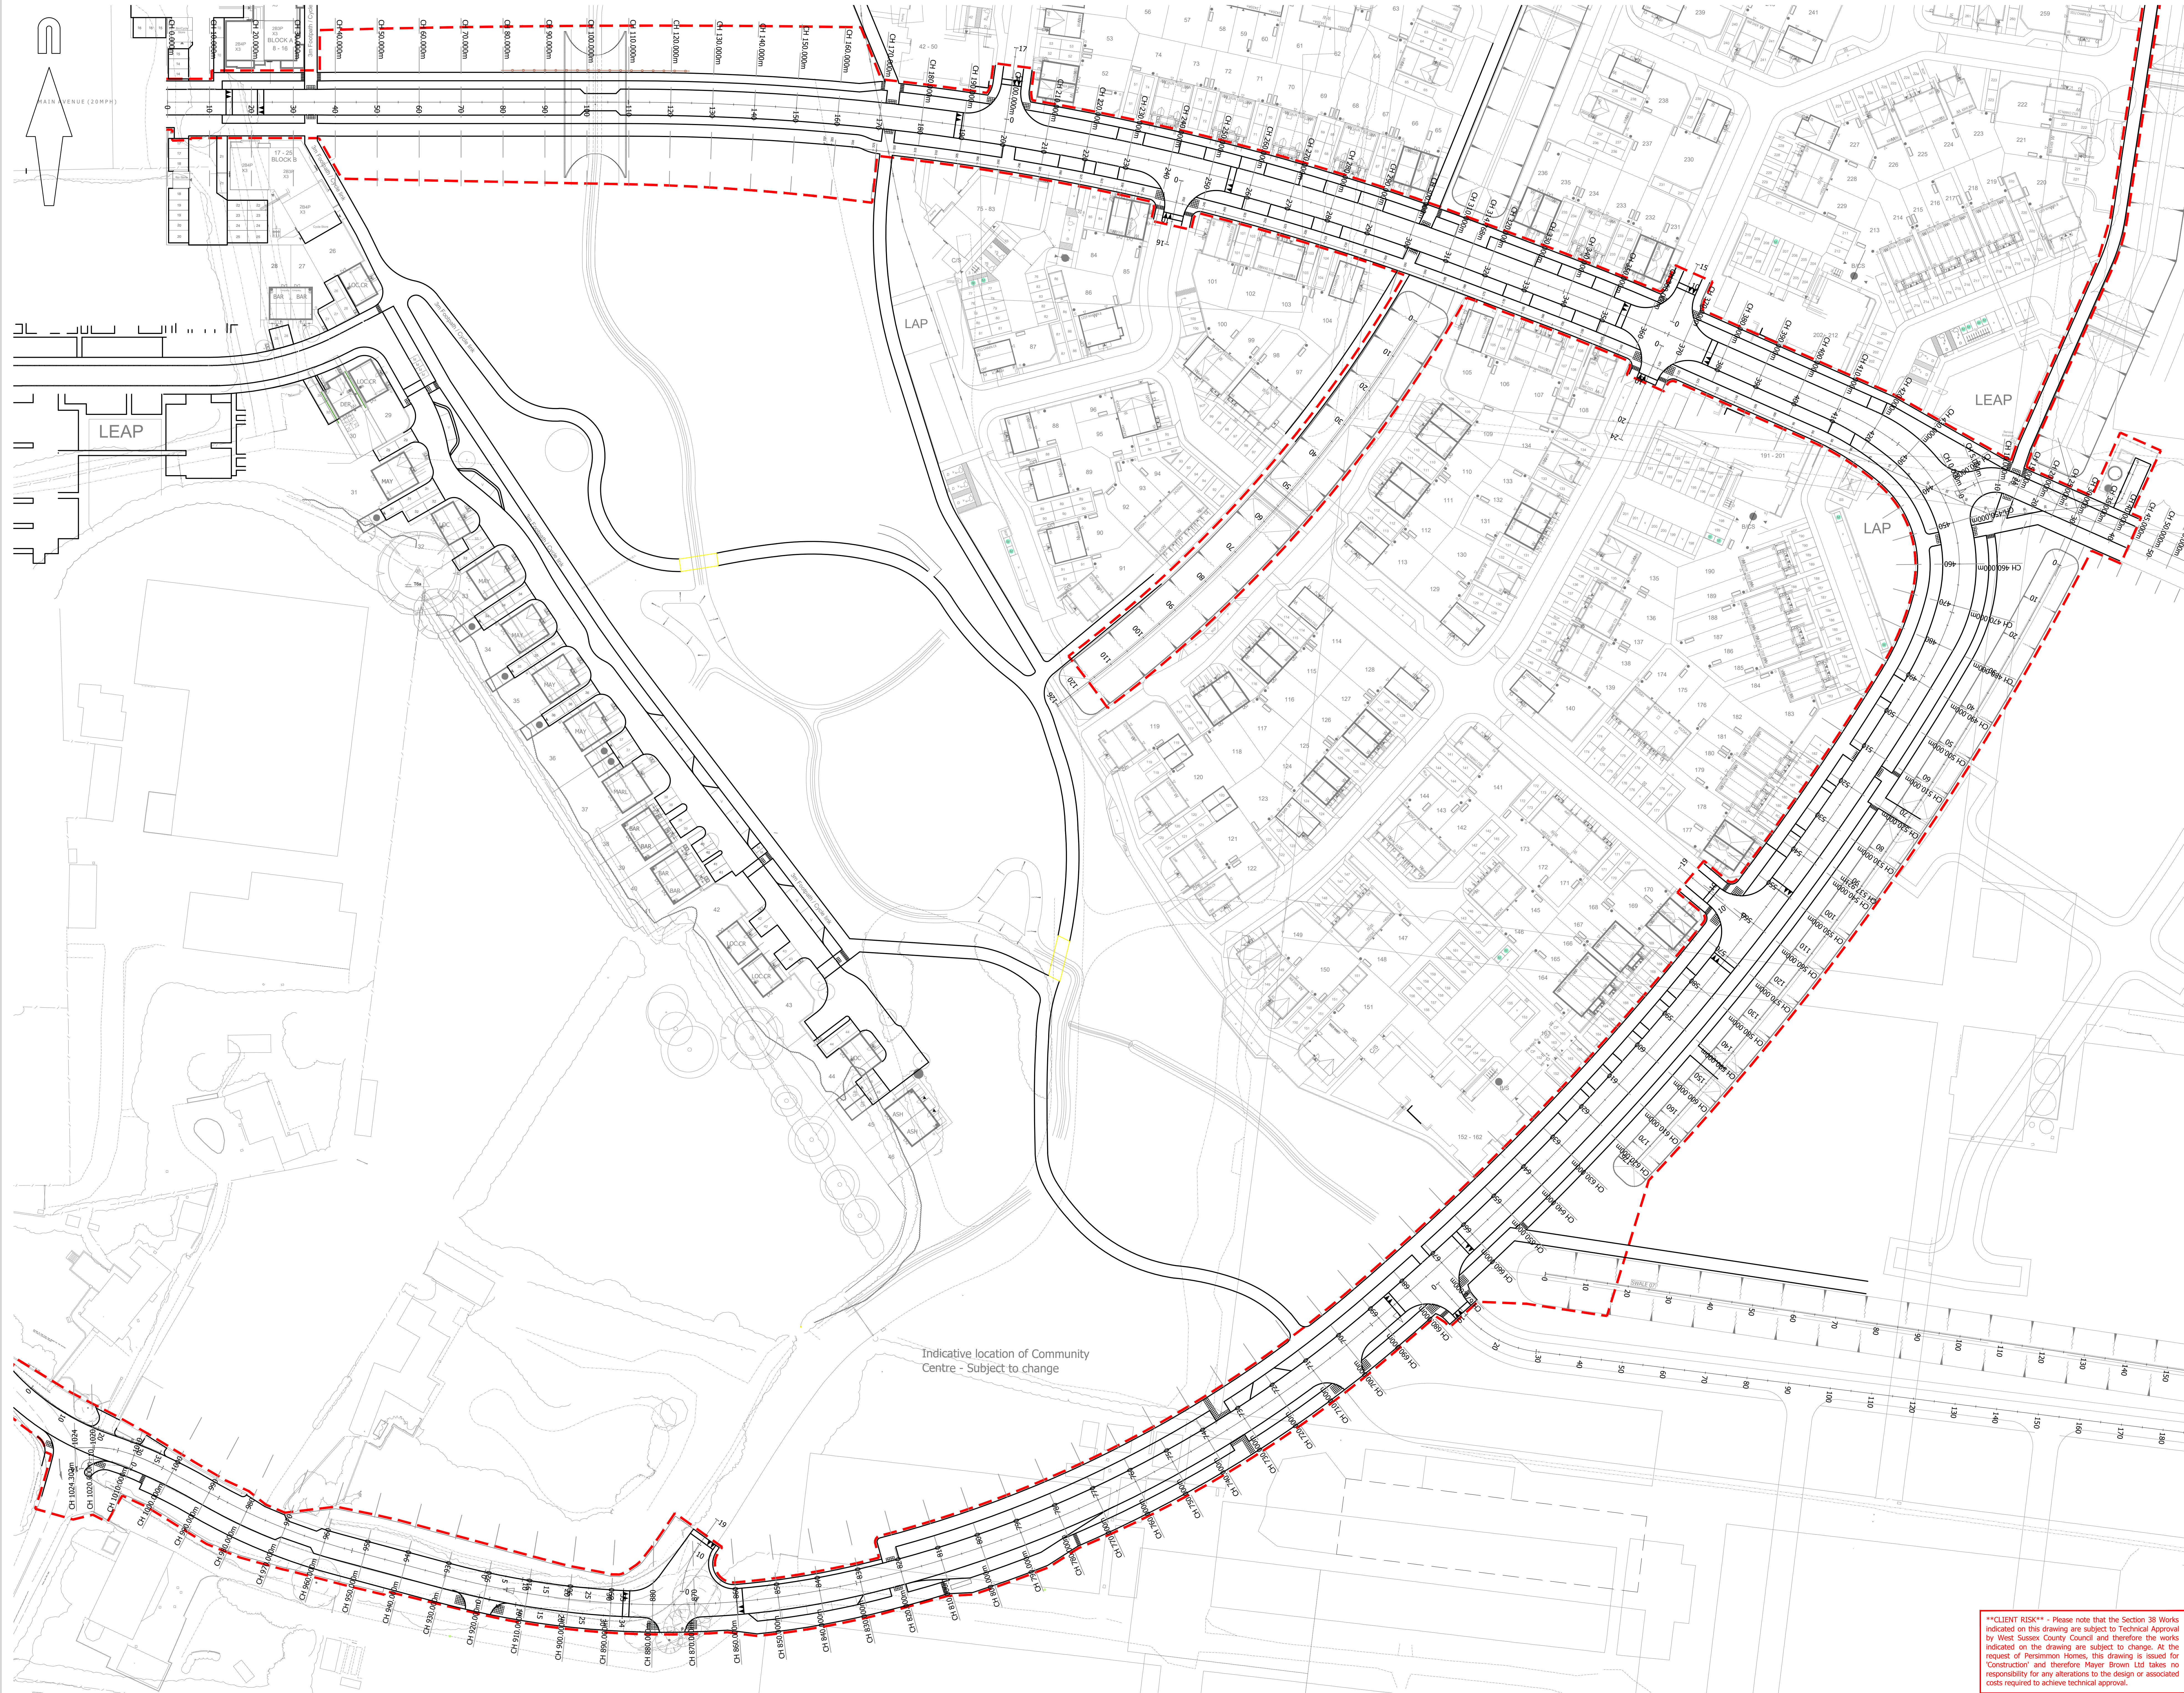

© Mayer Brown Limited Copyright. The drawings, information and data recorded in this document ("the information") is the property of Mayer Brown. This document and the information are made for the use of the authorised recipient and this document may not be used, copied or reproduced in whole or part for any purpose other than what it was supplied by Mayer Brown. Mayer Brown makes no representation, undertakes no duty and accepts no responsibility for any third party who may use or rely upon the documents or the information.

A0 ORIGINAL

KEY

- EXISTING KERB LINE
- PROPOSED KERB/EDGING LINE
- LIMIT OF MAIN AVENUE APPLICATION

FOR CONSTRUCTION

C1	Status changed to **For Construction** (TC)	SF	21/07/2022
T3	Drawing updated following RSA comments received on 12/01/22 and comments from WSCC dated 08/02/22 (TC)	IC	24/02/2022
T2	Drawing updated to reflect latest kerbs and junctions (TC)	SF	02/12/2021
T1	Initial issue (TC)	SF	18/03/2020

rev.	amendment	checked	date
------	-----------	---------	------

m3
mayer brown

Mayer Brown Limited
Lion House, Oriental Road, Woking, Surrey GU24 0AR
Telephone 01483 750 558 Fax 01483 750 437
wokingoffice@mayerbrown.co.uk www.mayerbrown.co.uk

Client
PERSIMMON HOMES THAMES VALLEY

Project
NORTH LITTLEHAMPTON
EAST OF WETLANDS
MAIN AVENUE & NORTHERN CROSSING

Scale
1:500

Drawn by
TC

Checked by
SF

Date
DECEMBER 2019

Cad file
40.DWG

Title
PROPOSED CENTRE LINE CHAINAGES

Drawing number
A/PHLITTLE-MAIN.1/40

rev.
C1

****CLIENT RISK**** - Please note that the Section 38 Works indicated on this drawing are subject to Technical Approval by West Sussex County Council and therefore the works indicated on the drawing are subject to change. At the request of Persimmon Homes, this drawing is issued for 'Construction' and therefore Mayer Brown Ltd takes no responsibility for any alterations to the design or associated costs required to achieve technical approval.