


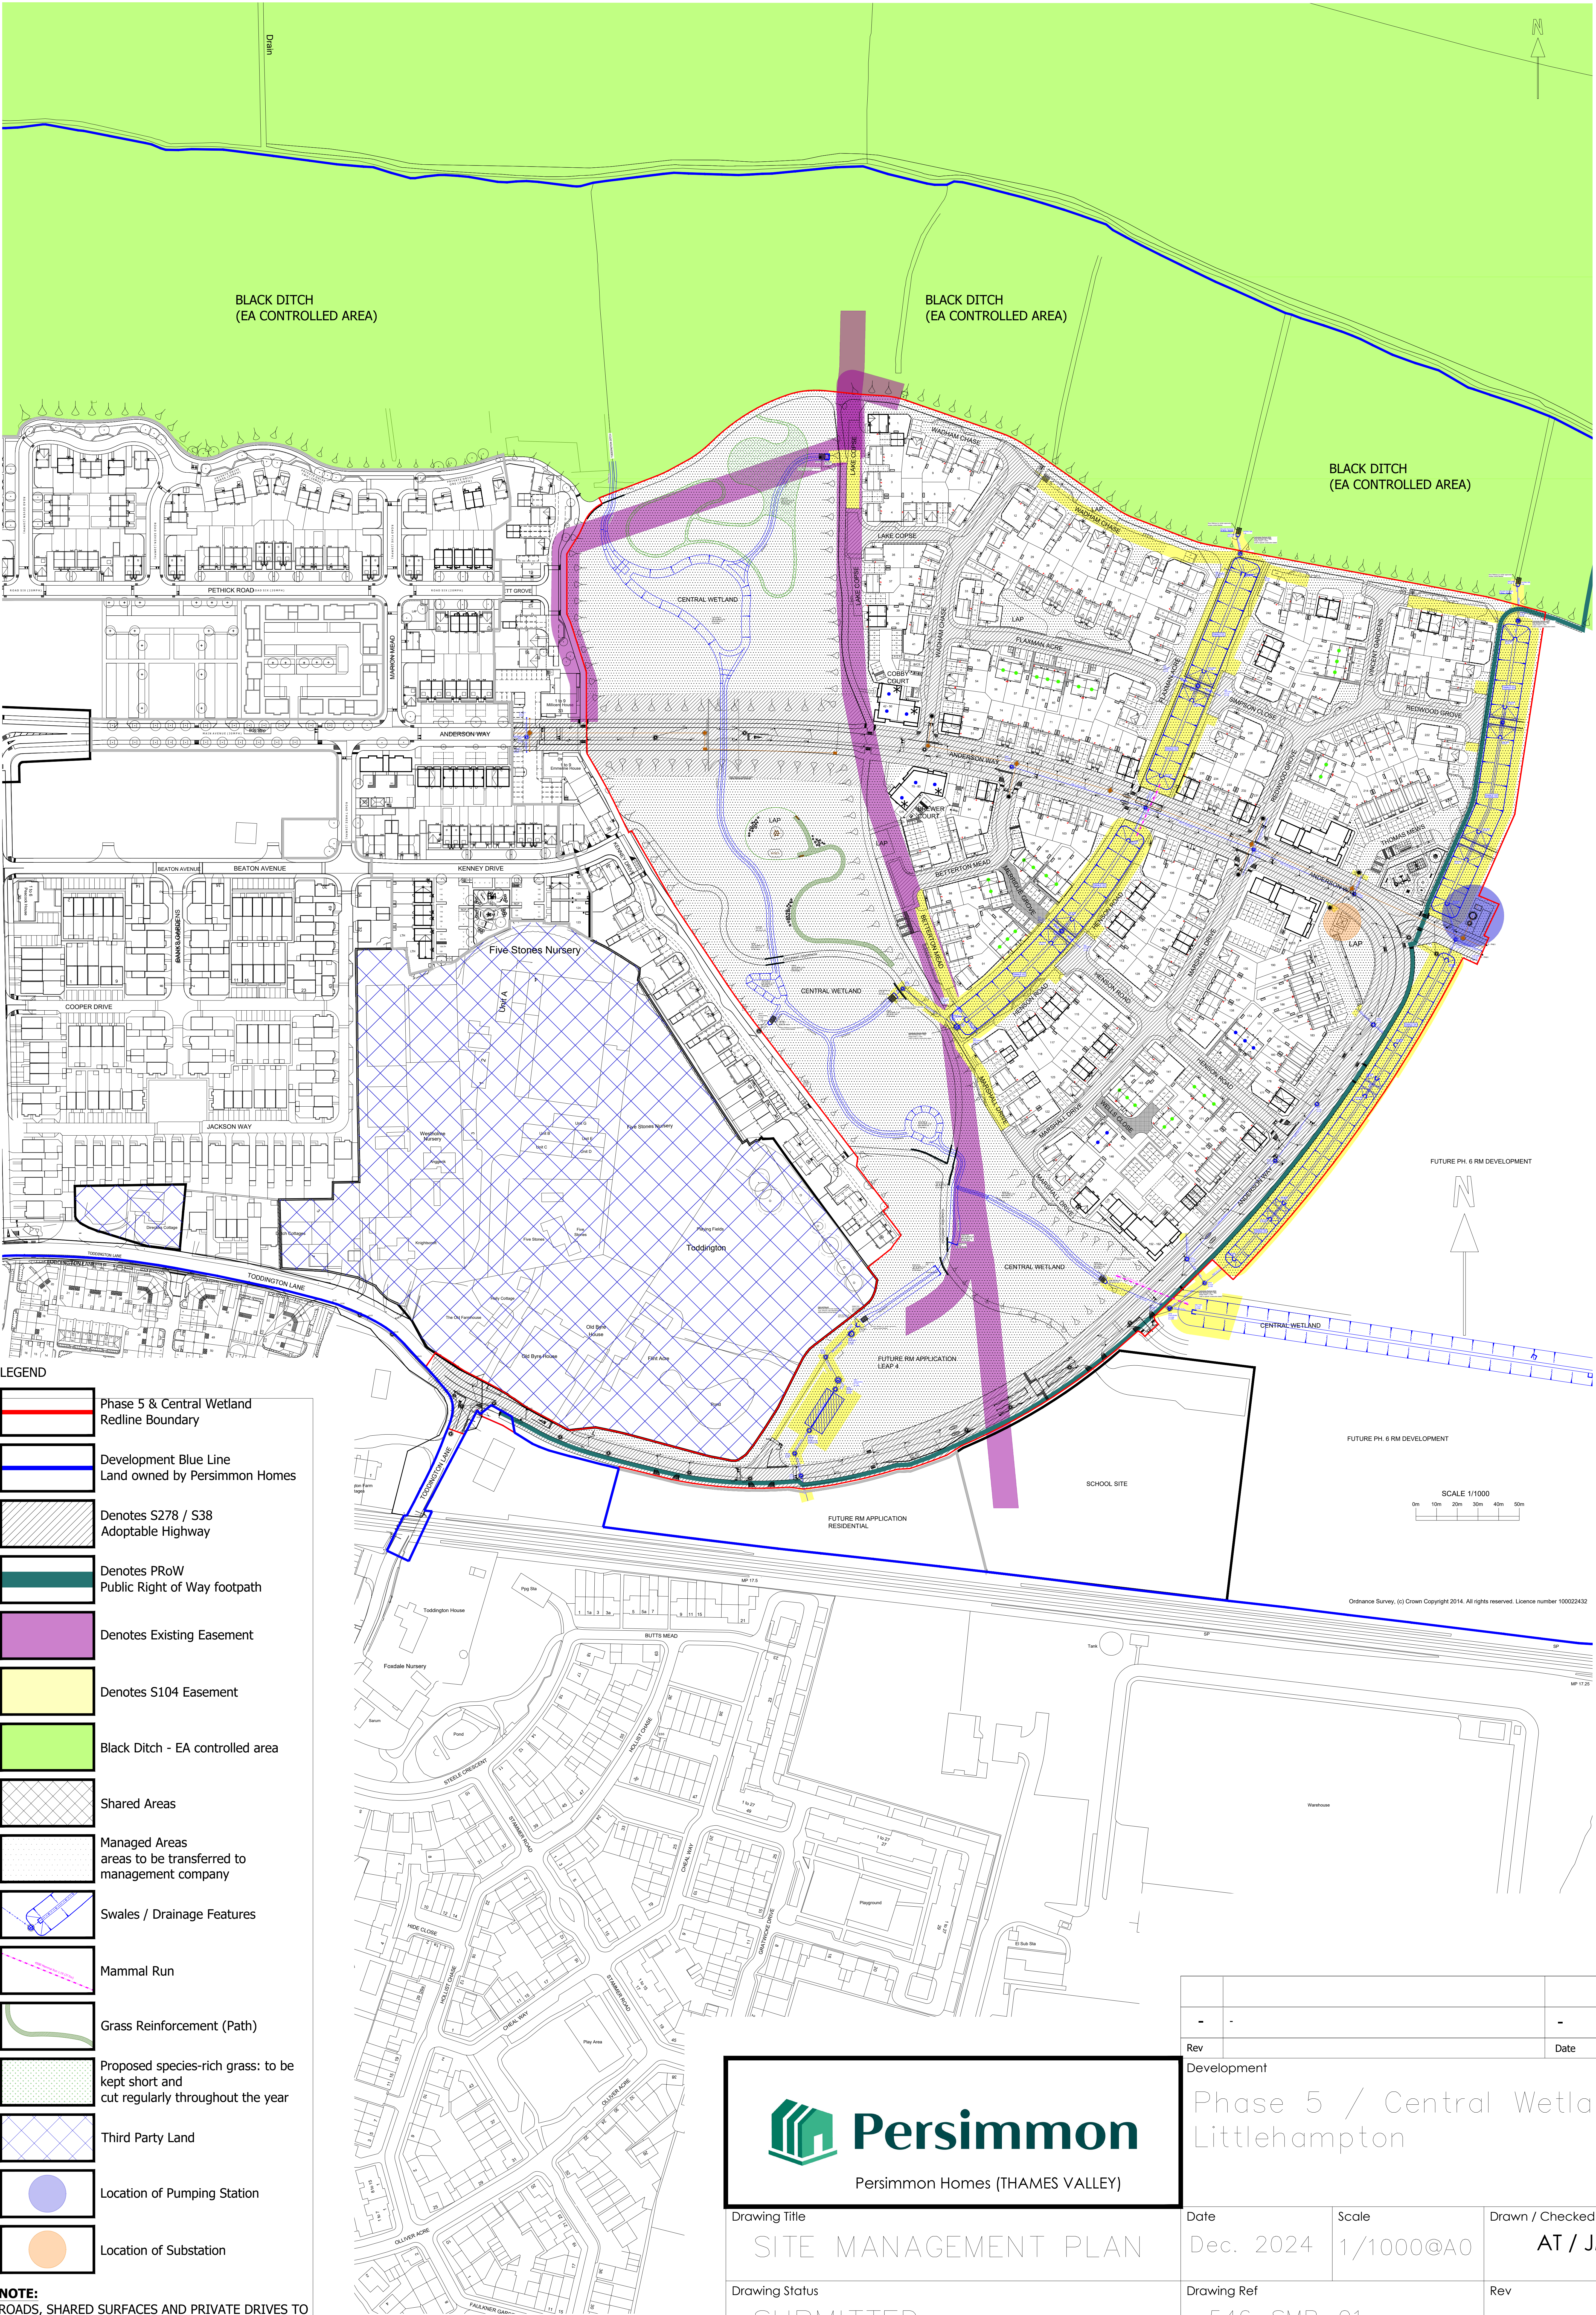

Drawing Title
SITE MANAGEMENT PLAN

Drawing Status
SUBMITTED

-	-	-
Rev		Date
Development		
Phase 5 / Central Wetland Littlehampton		
Date	Scale	Drawn / Checked by
Dec. 2024	1/1000@A0	AT / JM
Drawing Ref	Rev	
546_SMP_01	-	