
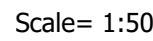
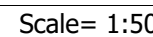


12. Capping layer no longer required as the earthworks have been formed using 6F/5 imported material.

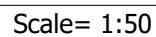

drawing number MB/C/02