


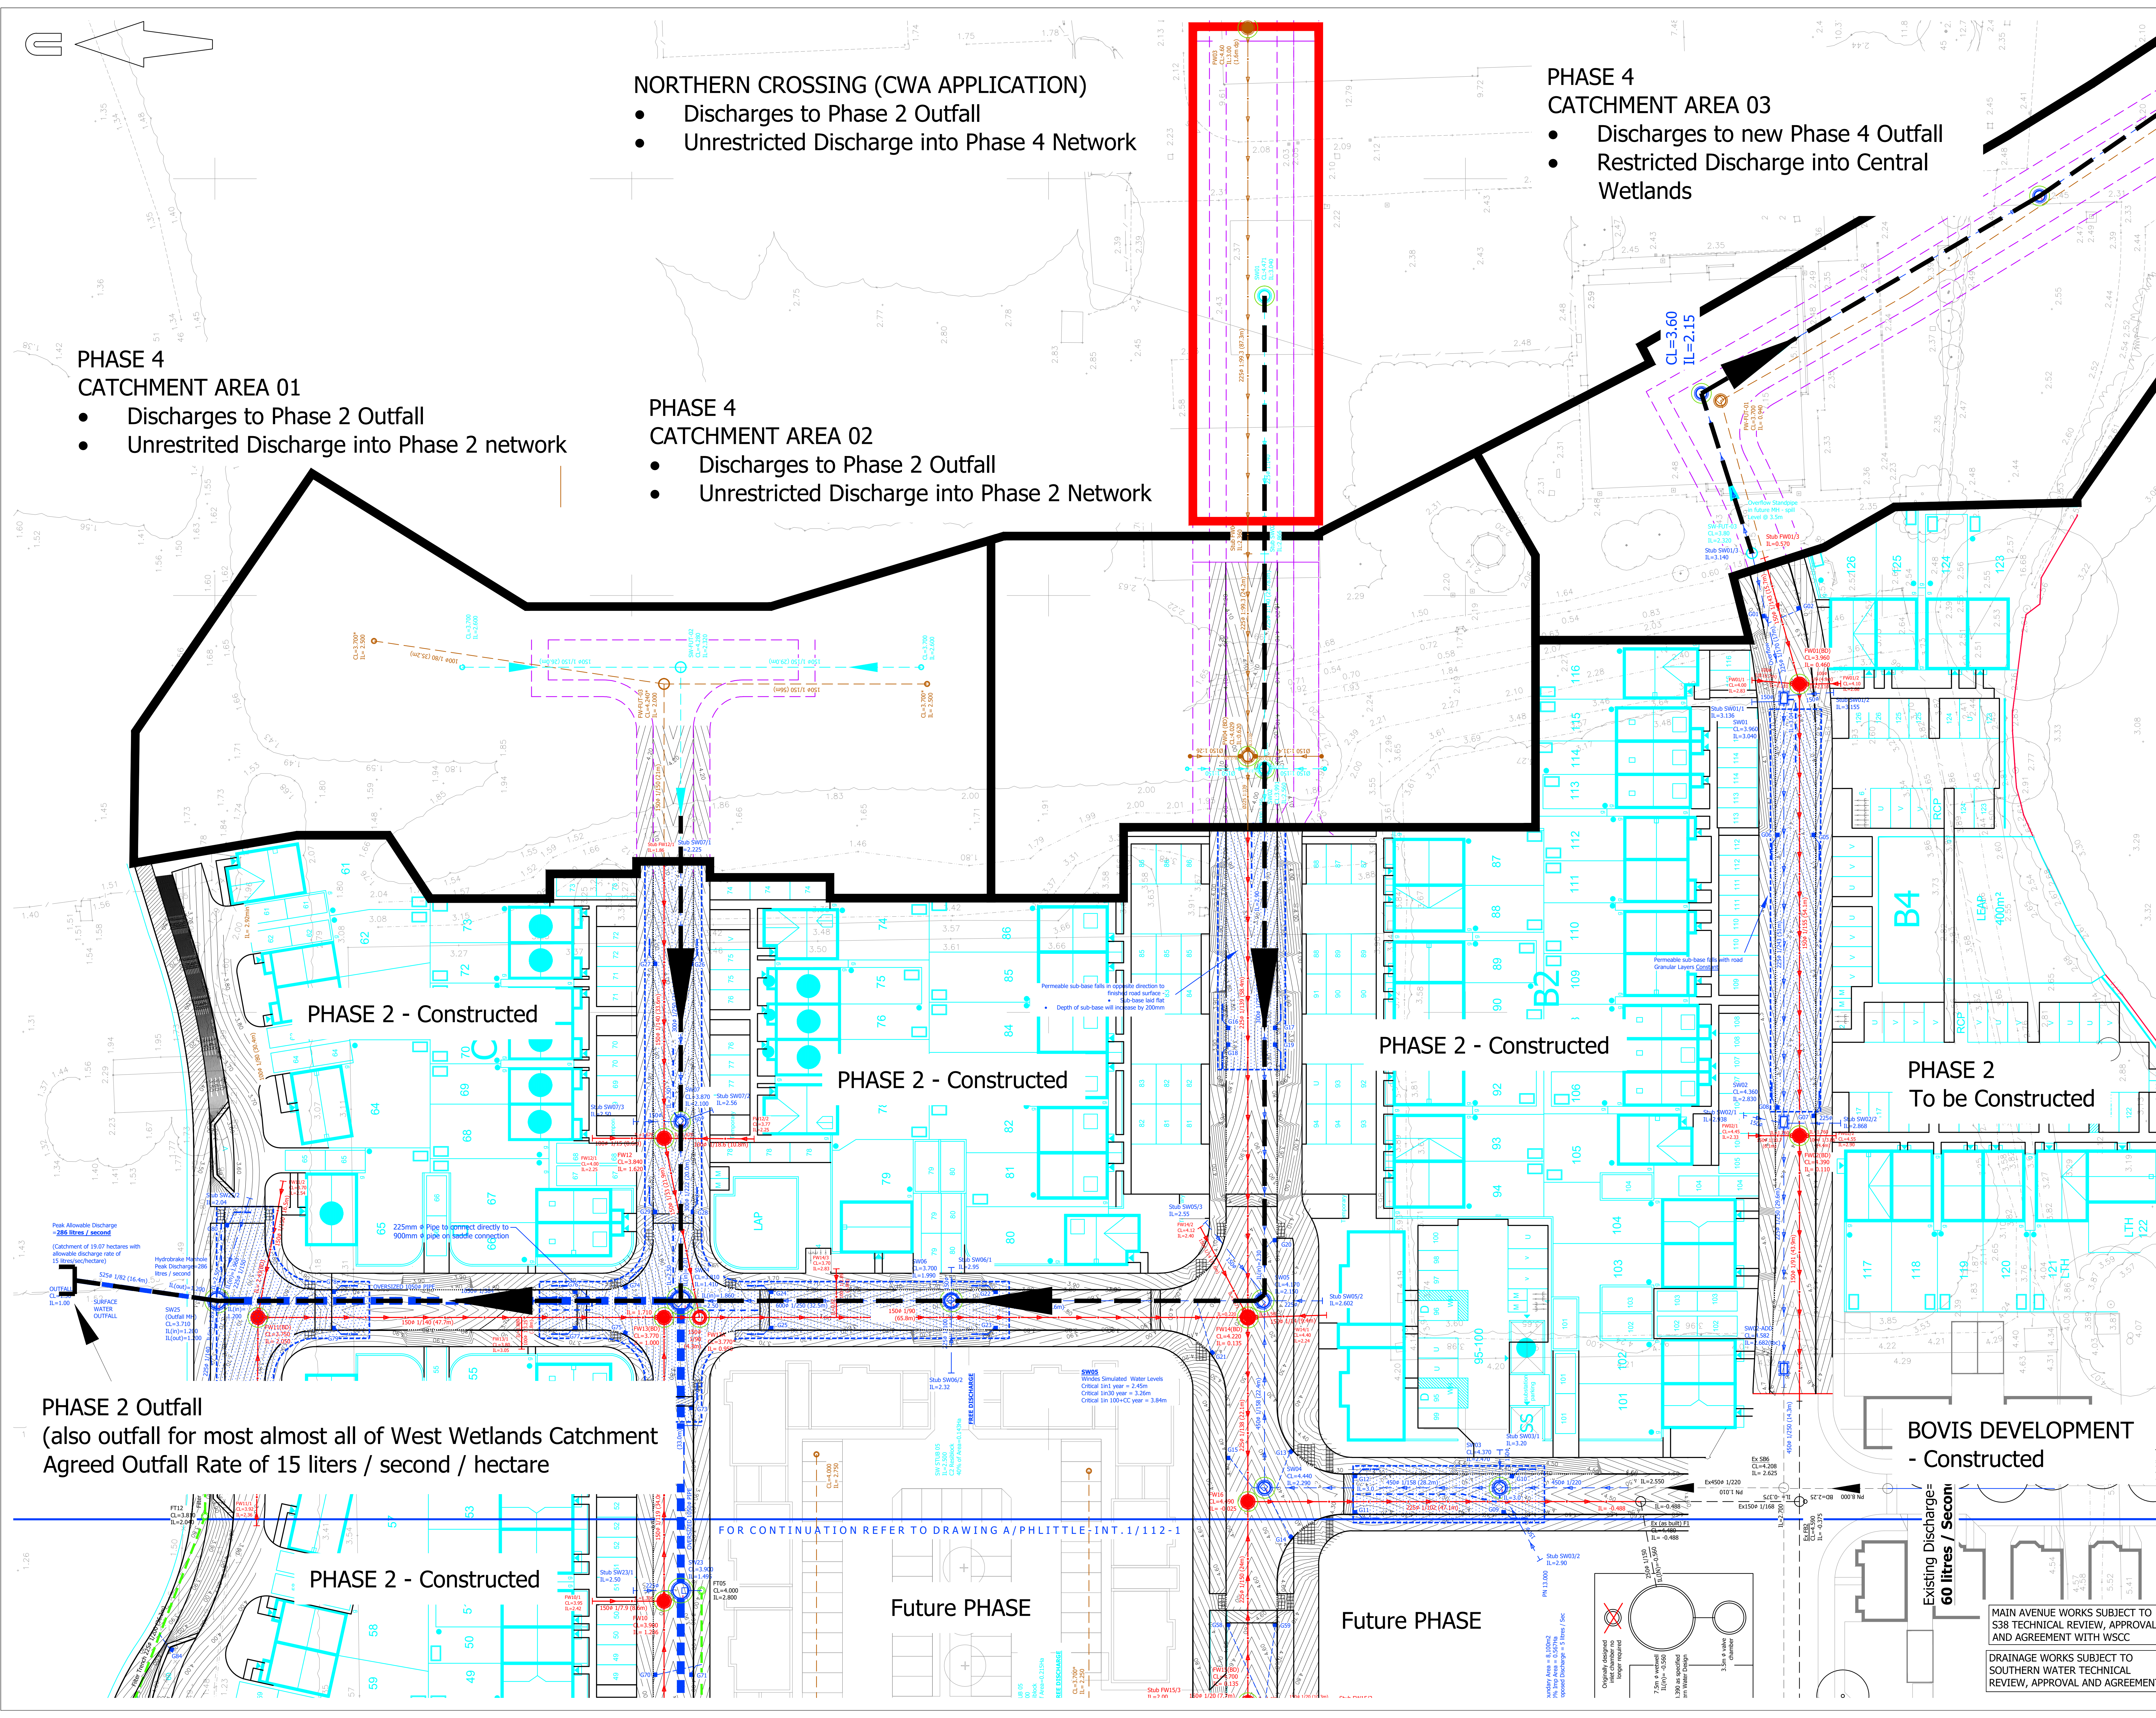

NORTHERN CROSSING (CWA APPLICATION)

- Discharges to Phase 2 Outfall
- Unrestricted Discharge into Phase 4 Network

PHASE 4 CATCHMENT AREA 03

- Discharges to new Phase 4 Outfall
- Restricted Discharge into Central Wetlands

PHASE 4 CATCHMENT AREA 01

- Discharges to Phase 2 Outfall
- Unrestricted Discharge into Phase 2 network

PHASE 4 CATCHMENT AREA 02

- Discharges to Phase 2 Outfall
- Unrestricted Discharge into Phase 2 Network

PHASE 2 Outfall
(also outfall for most almost all of West Wetlands Catchment
Agreed Outfall Rate of 15 litres / second / hectare

A0 ORIGINAL

© Crown copyright, all rights reserved. 2018. Licence number 10002100.

SURFACE WATER KEY

- PROPOSED SEWER AND MANHOLE
- PROPOSED OVERSIZED PIPE
- PROPOSED GULLY AND GULLY CONNECTION
- OUTLINE OF PERMEABLE SUBBASE BENEATH CARRIAGEWAY (REFER TO DETAILS A/PHLITTLE-INT.1/MB/F/02)
- PROPOSED DISPERSION PIPE INTO SUBBASE (REFER TO DETAIL A/PHLITTLE-INT.1/MB/F/02)
- PROPOSED COLLECTION DRAIN WITHIN CARRIAGEWAY (REFER TO DETAIL A/PHLITTLE-INT.1/MB/F/02)
- PROPOSED ATTENUATION TANK
- PROPOSED FILTER TRENCH
- EXISTING SEWER AND MANHOLE
- PROPOSED SEWER AND MANHOLE FOR FUTURE PLOTS

FOUL WATER KEY

- PROPOSED SEWER AND MANHOLE
- PROPOSED BACKDROP MANHOLE
- EXISTING SEWER AND MANHOLE
- PROPOSED SEWER AND MANHOLE FOR FUTURE PLOTS
- SITE BOUNDARY

FOR INFORMATION NOT FOR CONSTRUCTION

P1	Initial Issue, (TC)	SF	26/10/2021
rev.	amendment	checked	date

m3 mayer brown

Mayer Brown Limited
Sun House, Oriental Road, Woking, Surrey, GU24 0AR
Telephone 01483 750 508 Fax 01483 750 437
wokingoffice@mayerbrown.co.uk www.mayerbrown.co.uk

client
PERSIMMON HOMES THAMES VALLEY

project
**NORTH LITTLEHAMPTON EAST OF WETLANDS
MAIN AVENUE & NORTHERN CROSSING**

scale
1:250

drawn by
TC

checked by
SF

date
OCTOBER 2021

cad file
MBSK211026-2.DWG

title
**PHASE 2 DRAINAGE
INTERFACE WITH PHASE 4 & MAIN AVENUE**

drawing number
MBSK211026-2

rev.
P1

MAIN AVENUE WORKS SUBJECT TO S38 TECHNICAL REVIEW, APPROVAL AND AGREEMENT WITH WSCC

DRAINAGE WORKS SUBJECT TO SOUTHERN WATER TECHNICAL REVIEW, APPROVAL AND AGREEMENT