



Job No.	Drawing No.	Date	Revision
16 00	S 02	June 16	

This drawing is copyright
Figure dimensions to be used. DO NOT SCALE
All dimensions and conditions to be verified on site
before proceeding

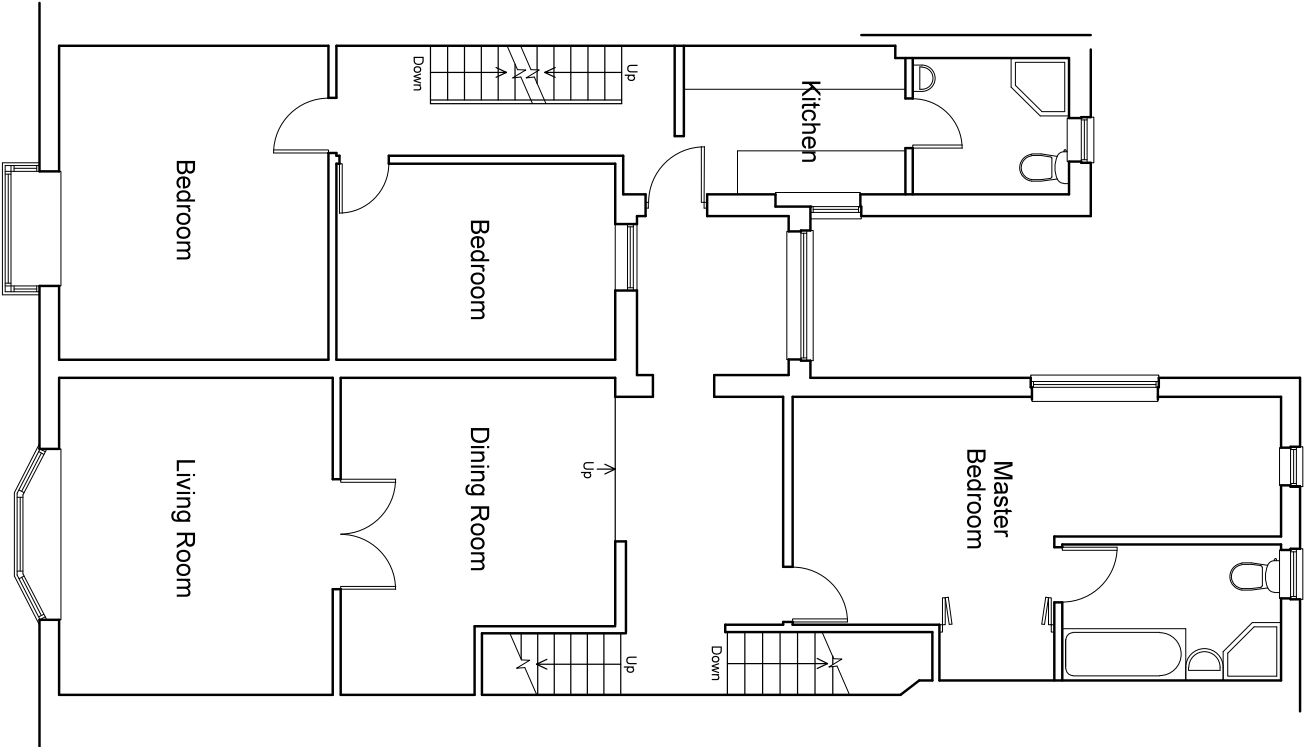

First Floor Plan

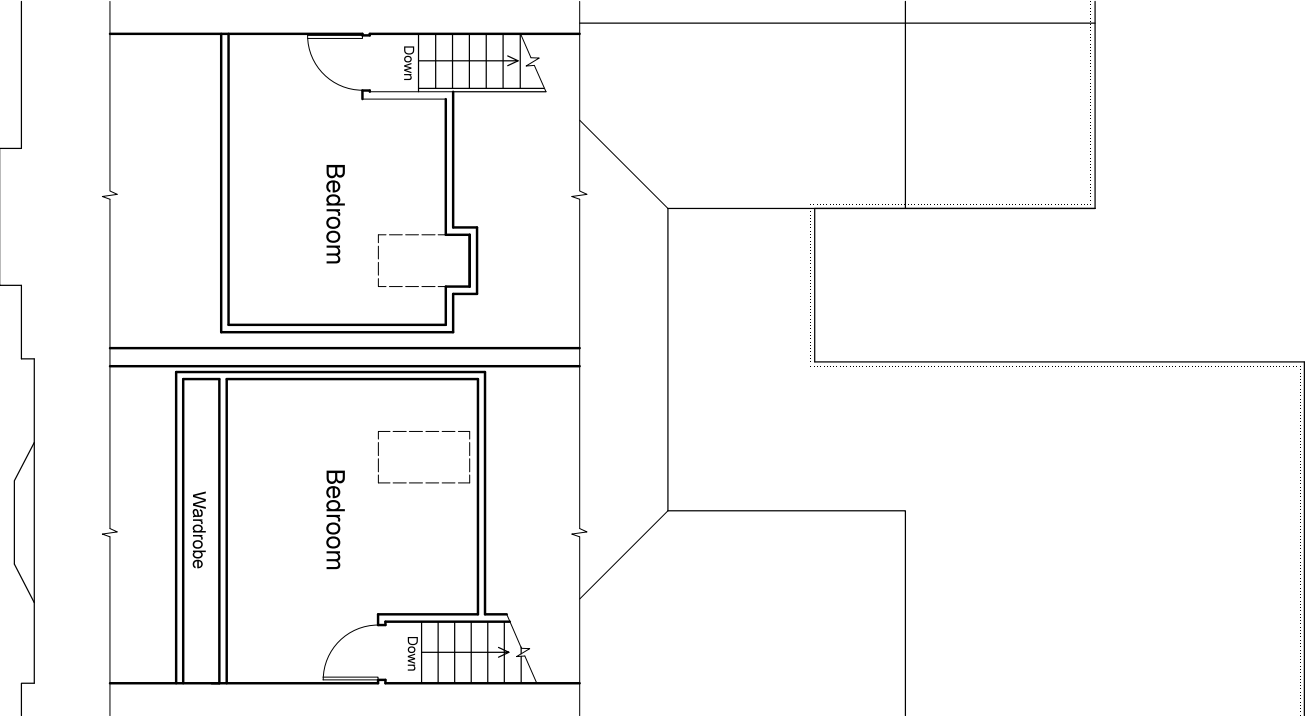

Second Floor Plan



JCA architects



35 Angmering Lane, East Preston, Littlehampton, BN16 2YA
Telephone 07966 217738
www.jcaarchitects.co.uk

CHARTERED ARCHITECTS



Client
Mr & Mrs M. Kavalieros

Job Title
River Breeze Restaurant,
56 / 57 Pier Road,
Littlehampton,
West Sussex.

Drawing Title
Survey Drawing
First & Second Floor Plans
1/100 @ A3