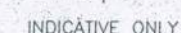


[illegible]

BOUNDARY A

APPROXIMATE LINE OF EXISTING HEDGE

BB	- BELISHA BEACON	DHW	- OVERHEAD WIRE
BIN	- LITTER BIN	D/H	- OVERHEAD
BL	- BED LEVEL	PIL	- PILLAR
BOLL	- BOLLARD	PL	- PAVEMENT LIGHT
BRW	- BRICK WALL	POT	- TELECOM
BS*	- BUS STOP	R.EYE	- RODDING EYE
CATV	- CABLE TELEVISION	RS	- ROAD SIGN
CL	- COVER LEVEL	RTW	- RETAINING WALL
CONC.	- CONCRETE	RWP	- RAIN WATER PIPE
ELEC	- ELECTRIC	SAP	- SAPLING
EP	- ELECTRICITY POLE	SB	- SIGN BOARD
FB	- FLOWER BED	SL	- SILT LEVEL
FFL	- FINISHED FLOOR LEVEL	SU	- SPECIES UNKNOWN
FI	- FIRE HYDRANT	SVP	- SOIL VENT PIPE
FP	- FLAG POLE	TBM	- TEMPORARY BENCH MARK
G	- GULLY	TCB	- TELEPHONE CALL BOX
GL	- GROUND LEVEL	TF	- TOP OF FENCE
GV	- GAS VALVE	TH	- TOP OF HEDGE
HT	- HEIGHT	TL	- TRAFFIC LIGHT
IC	- INSPECTION COVER	TP	- TELEGRAPH POLE
IL	- INVERT LEVEL	TW	- TOP OF WALL
LB	- LETTER BOX	U/S	- UNDERSIDE CEILING
LP	- LAMP POST	UTL	- UNABLE TO LIFT
LT	- LIGHT	WL	- WATER LEVEL
MHR	- MARKERE	WV	- WATER VALVE

I/R - IRON RAILING
P/R - POST & RAIL
P/W - POST & WIRE

C/No. 138292	O/No.	SCALE 1/500 @ A2
DRAWN SW	DRAWING NUMBER 01S	
DATE 19/2/13	REV	

