

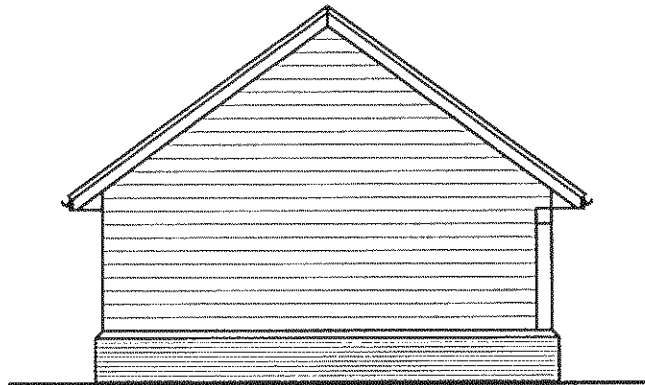


[illegible]


SIDE ELEVATION

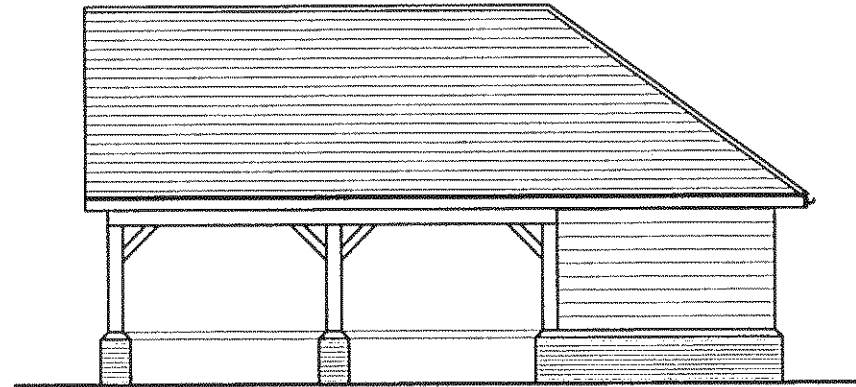


FRONT ELEVATION

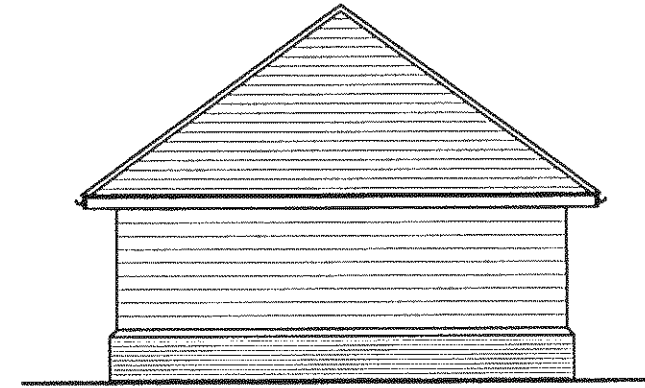


SIDE ELEVATION

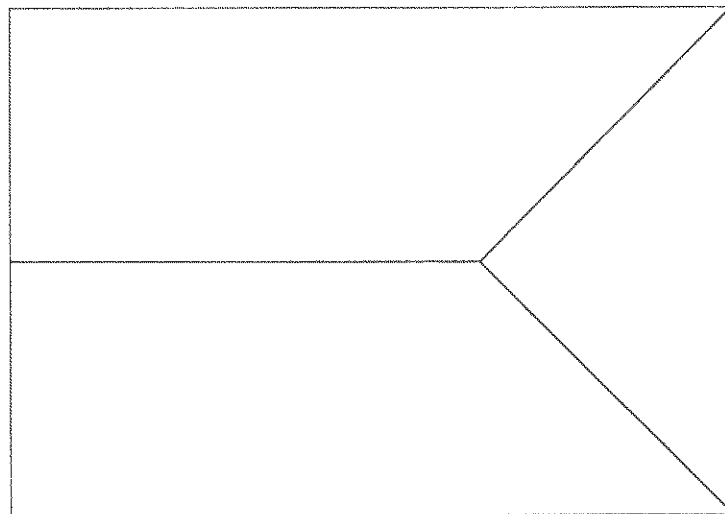

ROOF PLAN

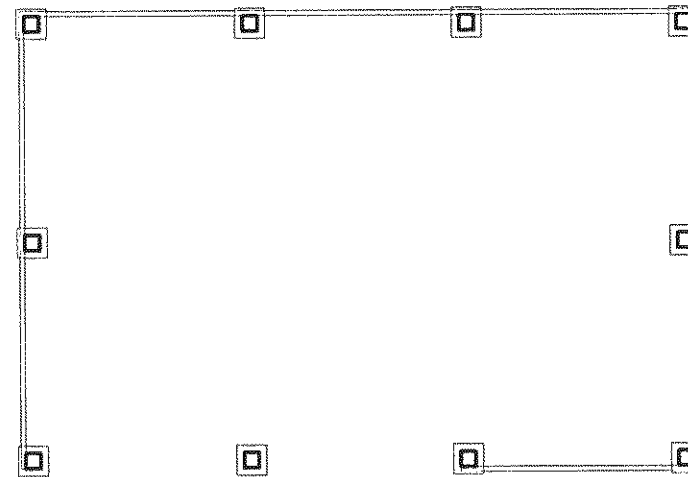

GARAGE PLAN

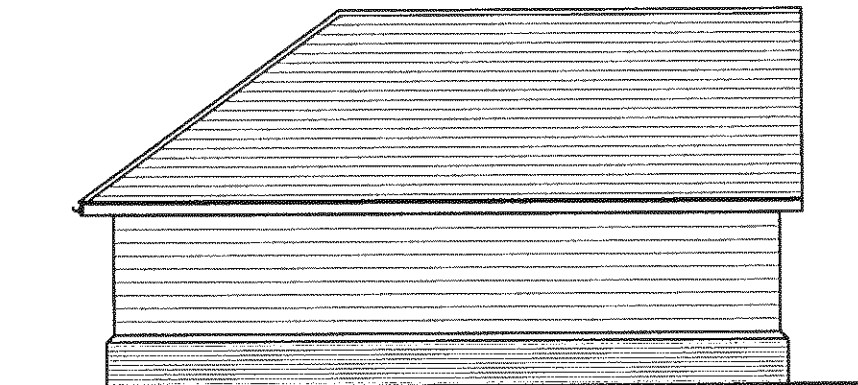

REAR ELEVATION

 scandiahus SCANDIA-HUS BUSINESS PARK, FELCOURT ROAD, FELCOURT, EAST GRINSTEAD, WEST SUSSEX, RH10 2LP : TEL. 01342 838080		
FOR MR. C CELINI		
SITE ADJ. FLINT ACRE TODDINGTON LANE LITTLEHAMPTON, BN17 7PP		
TITLE PROPOSED GARAGE ELEVATION PLOT 1, FLOOR PLAN + ROOF PLAN		
C/No. 140547	O/No.	SCALE 1/100 @ A3
DRAWN SW DATE 25/2/13		DRAWING NUMBER 24a
		REV

