


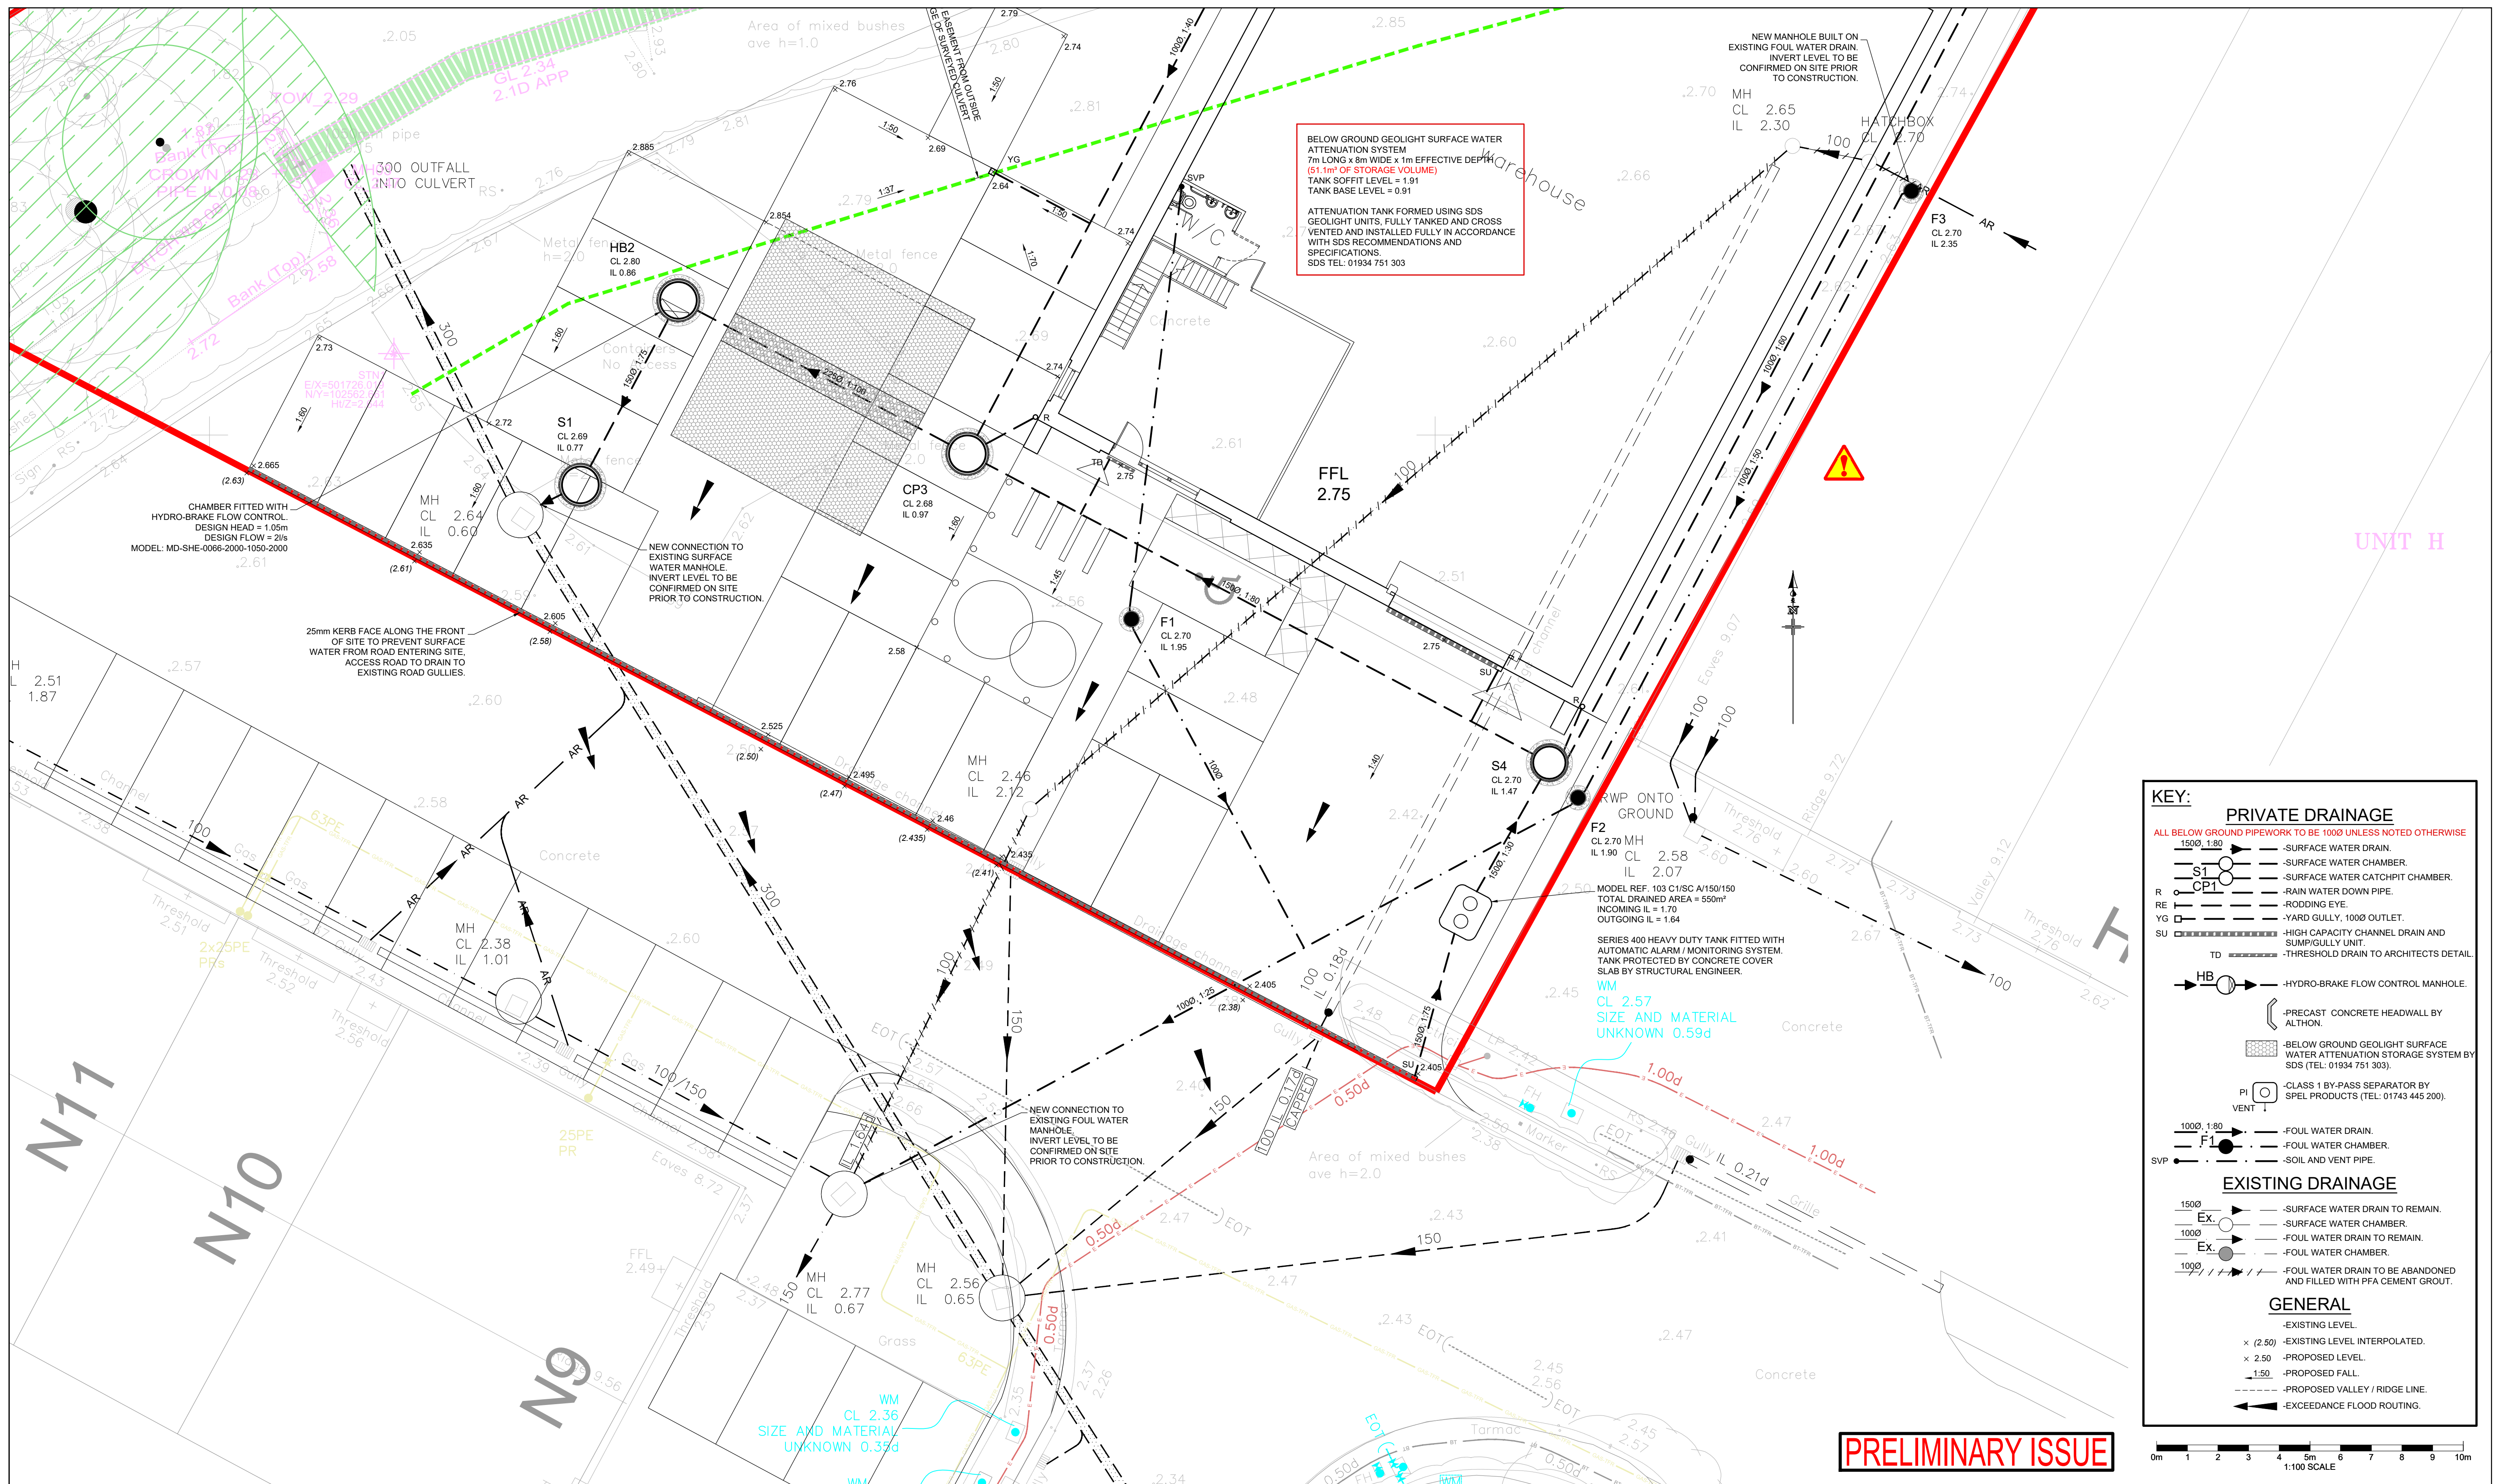

NOTES

1. DO NOT SCALE THIS DRAWING.
2. THIS DRAWING TO BE READ IN CONJUNCTION WITH ALL OTHER RELEVANT ENGINEER'S AND ARCHITECT'S DRAWINGS AND SPECIFICATIONS.
3. BASE DRAWING INFORMATION IS TAKEN FROM THE FOLLOWING:
 - a. HOOK SURVEY PARTNERSHIP, TOPOGRAPHICAL SURVEY, S19/7471, REV-
 - b. GDM ARCHITECTS, FEASIBILITY PLAN, 4076/ISK02, FEB 2020
 - c. SDS SURVEY DESIGN SERVICES / SWEEPTECH PROJECT TRACE DRAWING No. SDS 207324.01 REV.. DATED JUNE 2020.

CDM REGULATIONS 2015 RESIDUAL HAZARDS

RESIDUAL HAZARDS IDENTIFIED

CONSTRUCTION

1. WORKING ON / OVER AND ADJACENT TO WATER.
2. DRAINAGE ALONG EDGE OF EXISTING BUILDING TO BE INSTALLED IN SECTIONS TO AVOID UNDERMINING OF FOUNDATIONS.

FUTURE DEMOLITION

- A. NO SIGNIFICANT RESIDUAL HAZARDS BEYOND THOSE KNOWN TO AN EXPERIENCED CONTRACTOR.

THIS REGISTER IS A NON-EXHAUSTIVE LIST OF RESIDUAL HAZARDS RELATING TO THE WORKS SHOWN ON THIS DRAWING THAT HAVE BEEN IDENTIFIED DURING THE DESIGN STAGE.

IT IS ASSUMED THAT ALL WORKS WILL BE CARRIED OUT BY A CONTRACTOR WITH THE APPROPRIATE SKILLS, KNOWLEDGE & EXPERIENCE, AND IF THEY ARE AN ORGANISATION, THE ORGANISATIONAL CAPABILITY NECESSARY TO FULFIL THE ROLE.

P3	21/12/2020	MH	MH	BUILDING SHAPE AMENDED, CULVERT DIVERSION REMOVED.
P2	23/11/2020	MH	MH	ROOT PROTECTION ZONE ADDED.
P1	04/11/2020	AJ	MRW	ISSUE FOR INFORMATION.
Rev	Date	By	Chkd.	Revision notes

Job Title

RIVERSIDE INDUSTRIAL
ESTATE, LITTLEHAMPTON,
BN17 5DF.

Drawing Title

DRAINAGE STRATEGY SKETCH
SHEET 2 OF 2.

abstract
consulting

The Highland Suite, Great Hollanden Business Centre,
Mill Lane, Underriver, Sevenoaks, Kent TN15 0SQ
T: 01732 838050 E: info@abstruct-consult.com www.abstruct-consult.com

Client

LONDON & CAMBRIDGE PROPERTIES.

Scale at A1:

1:100	AJ Date: NOV
Drawing No.: AC19021-SK-C-004	

Drawn:

AJ	MRW
Date:	Date:
NOV'2020	NOV'2020
004	Revision:
	P3