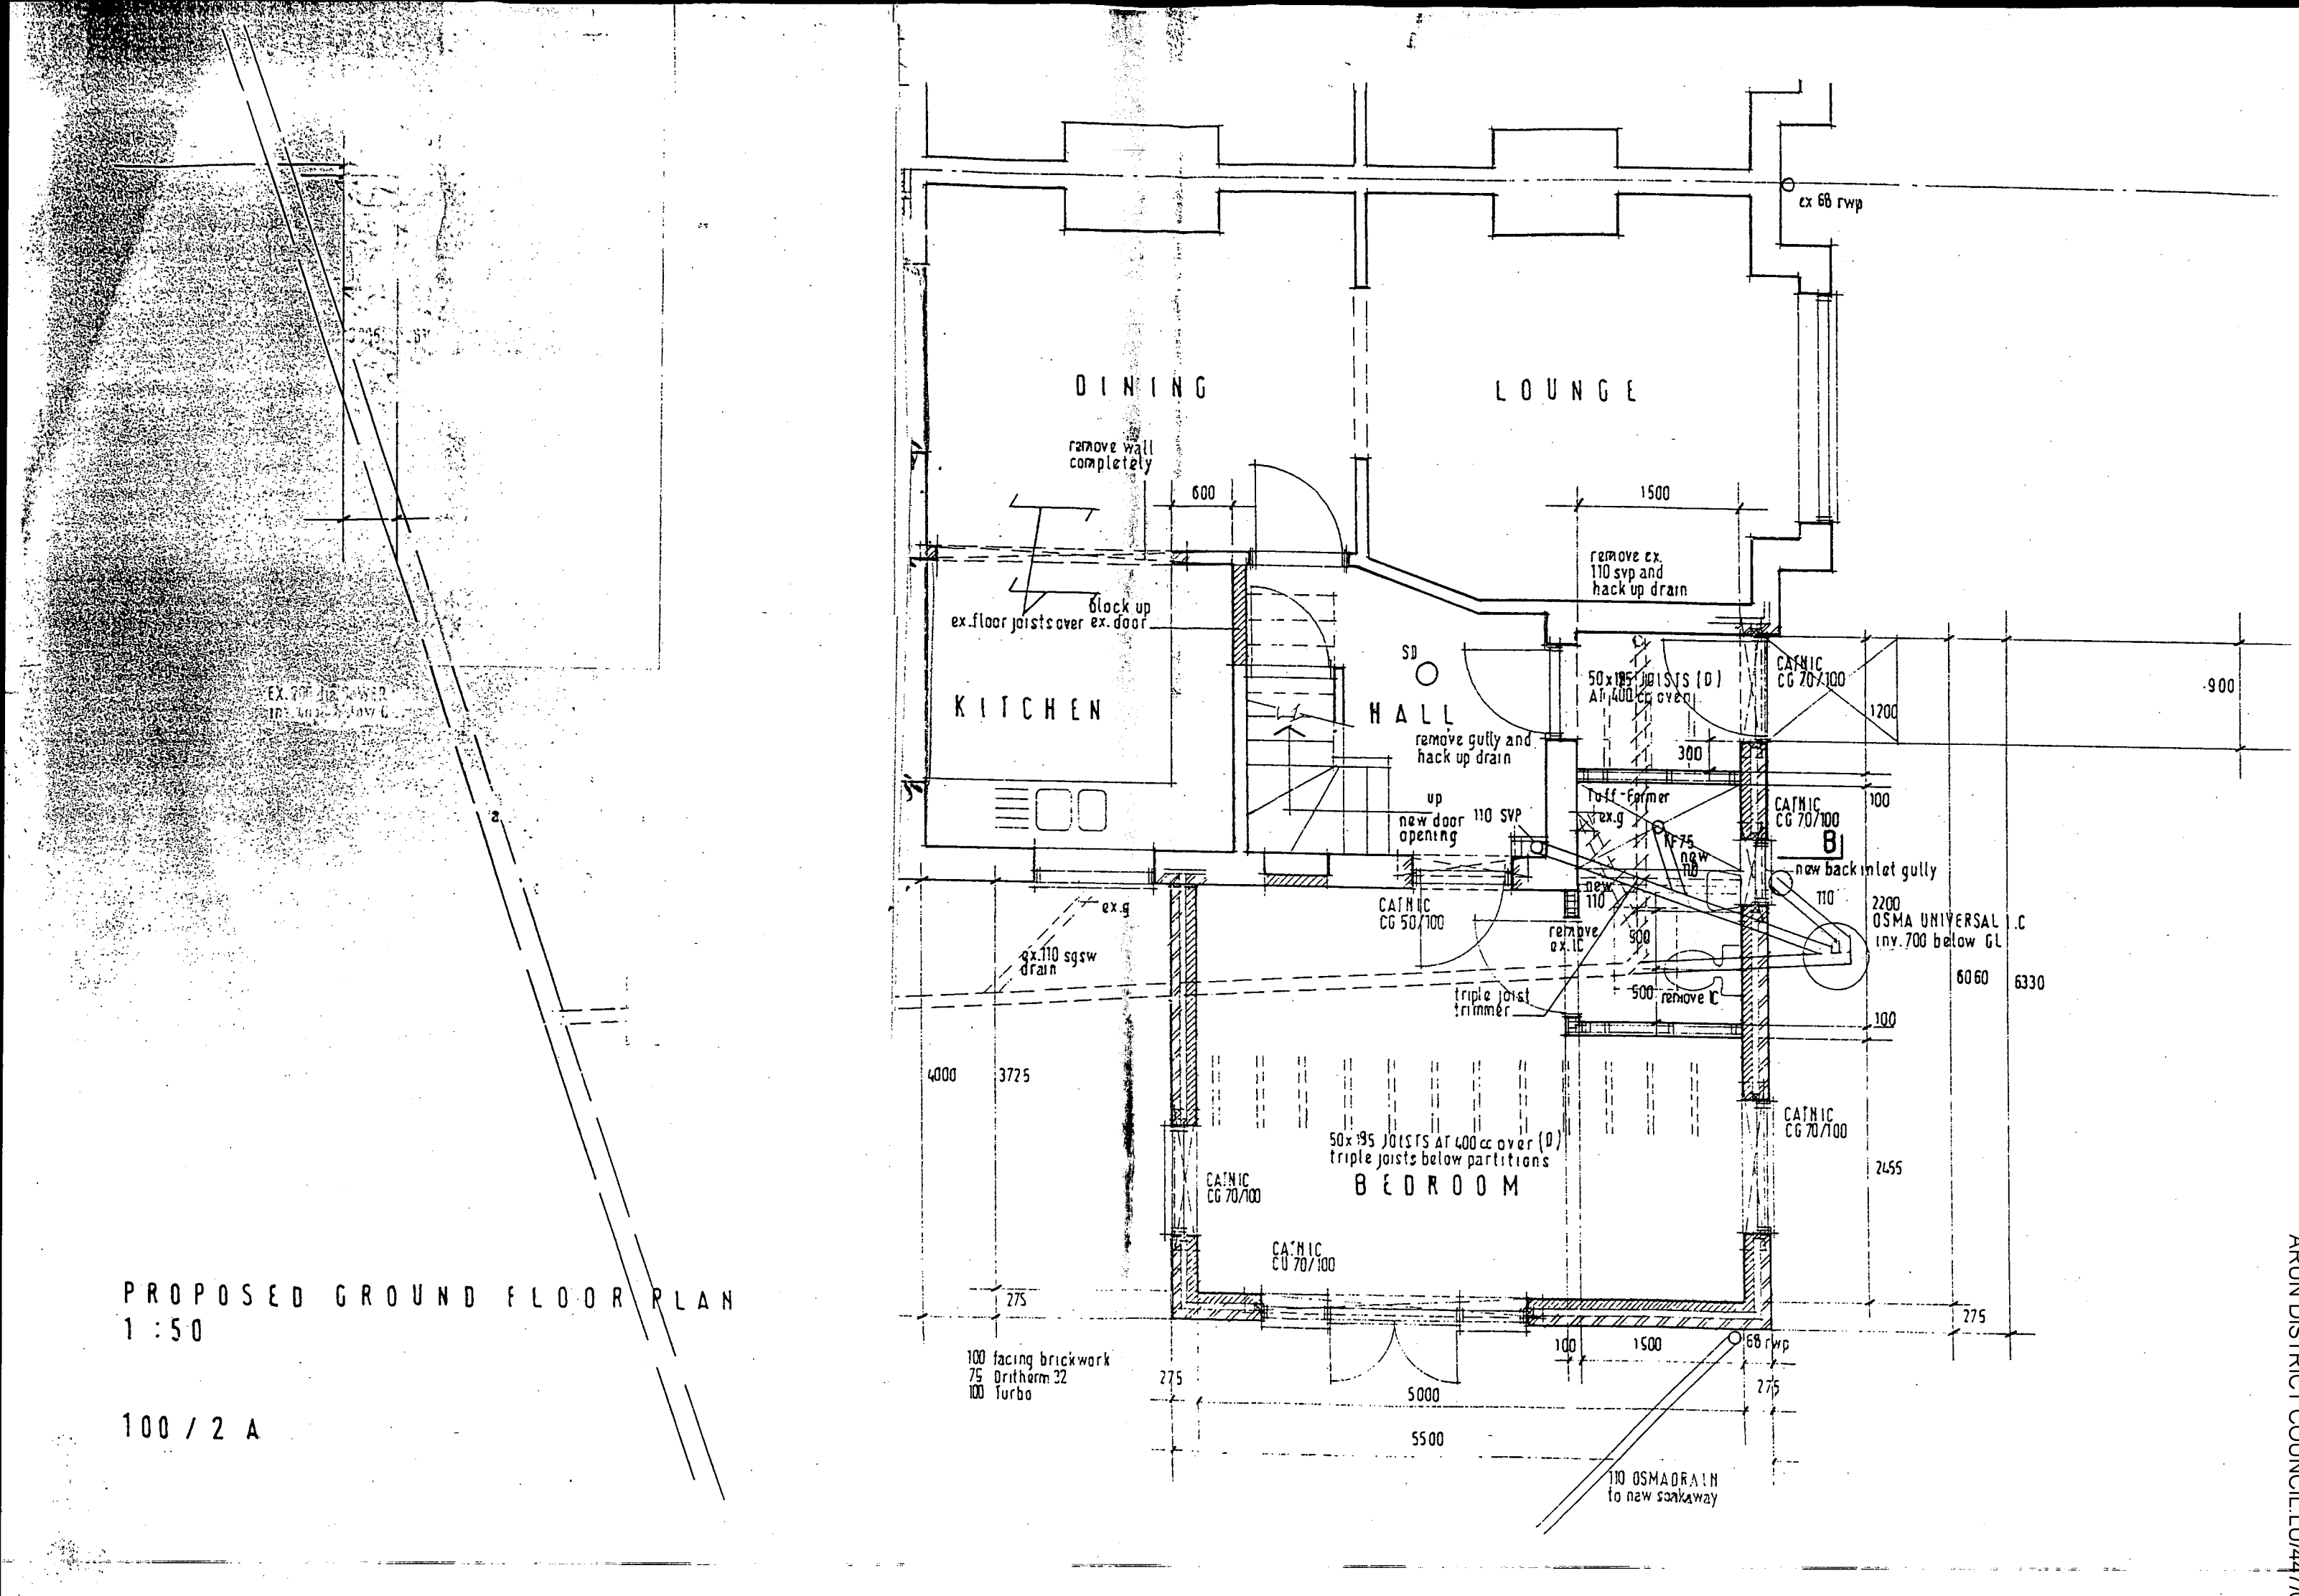


PROPOSED GROUND FLOOR PLAN
1 : 50

100 / 2 A

ARUN DISTRICT COUNCIL LU/447/07