




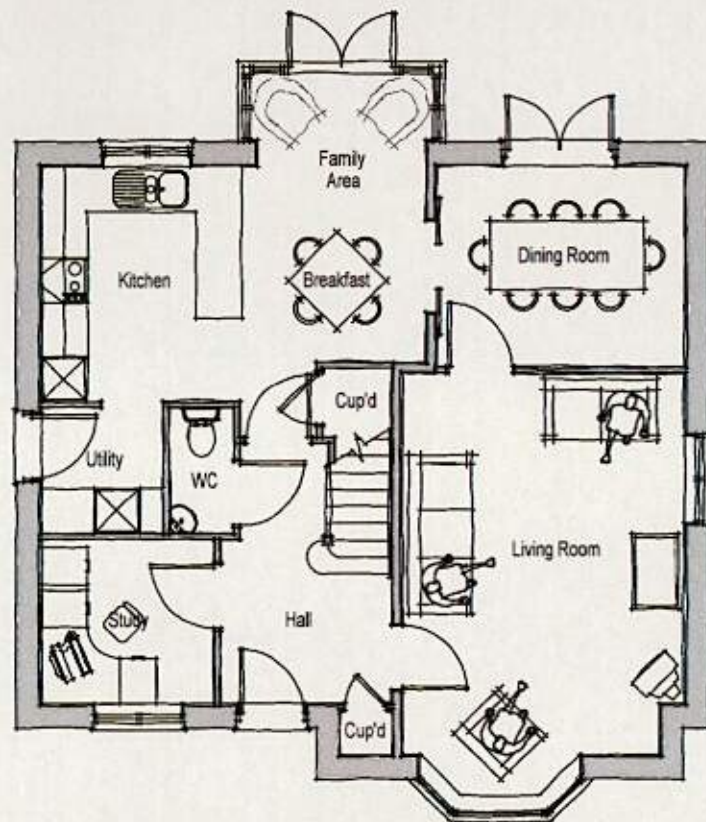

GROUND FLOOR PLAN

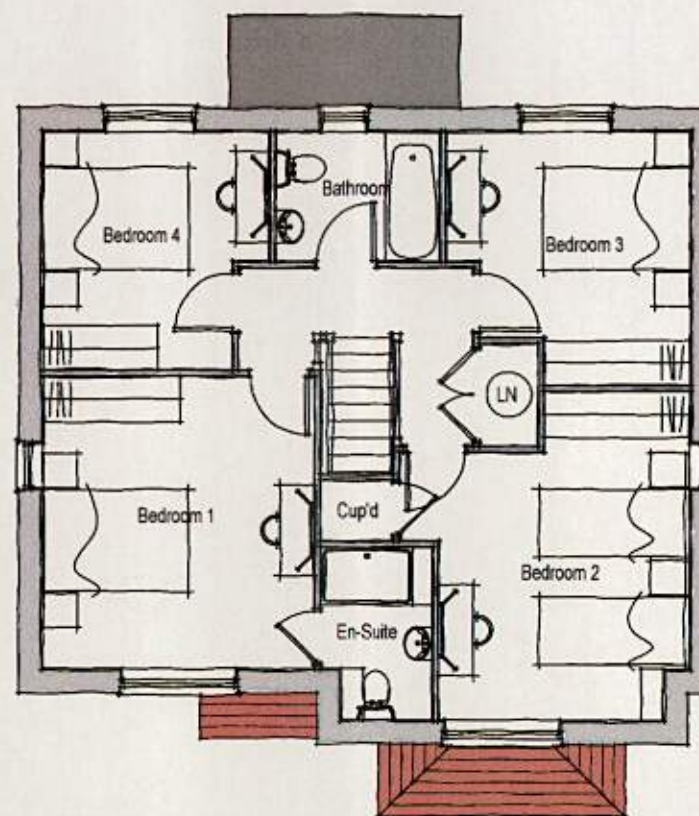

FIRST FLOOR PLAN

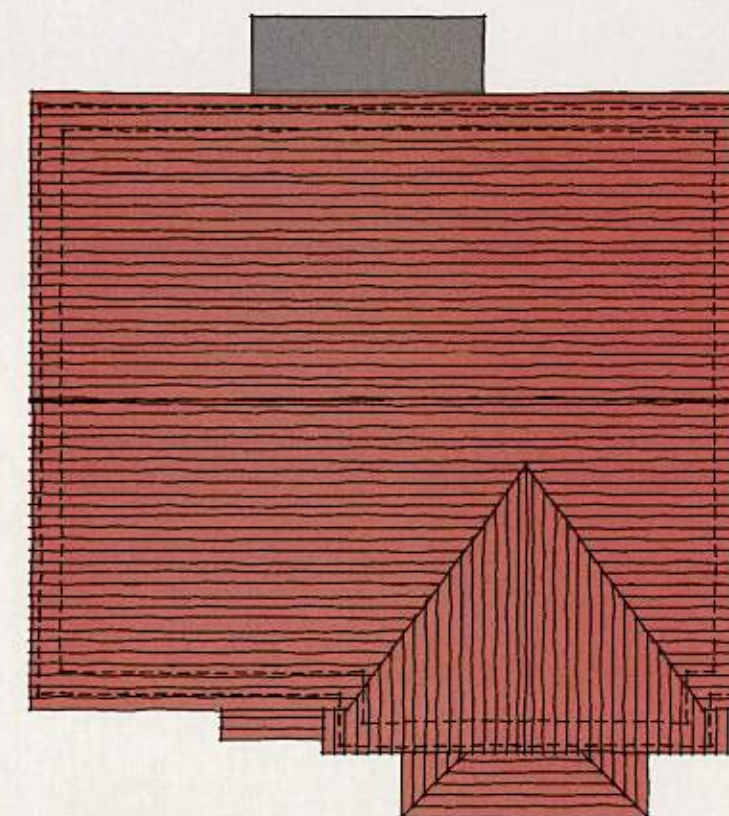

ROOF PLAN

TYPE C1

Rev.	Date	Description	Scale	Drawn	Checked	Drawn	Checked
Client			1:100 @ A3	MCN	DGP		
Project							
Courtwick							
Littlehampton							
Drawing Title							
Type C1							
Floor & Roof Plans - Style 1 - Stone							
Drg.No.							
P802/P3&4/C1/01							
Rev.							
-							
Drawing Status							
PRELIMINARY							



AAP Architecture Ltd, Unit A, Monument Business Centre, Monument Way East, Woking,
Surrey GU21 5LY. Tel: 01483 727345 Fax: 01483 727375
Web: www.aap-arc.co.uk E-mail: projects@aap-arc.co.uk

This drawing is the copyright of AAP Architecture Ltd.