




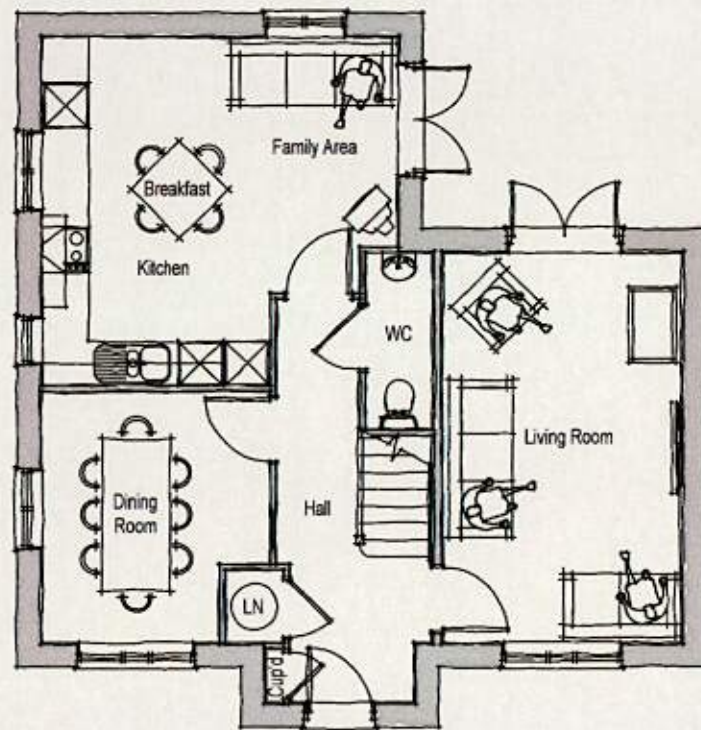

GROUND FLOOR PLAN

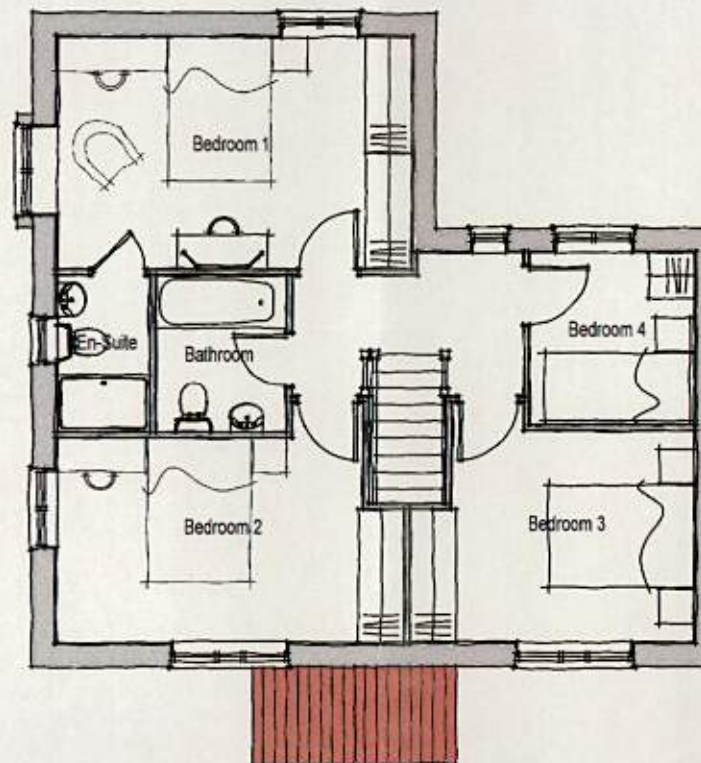

FIRST FLOOR PLAN

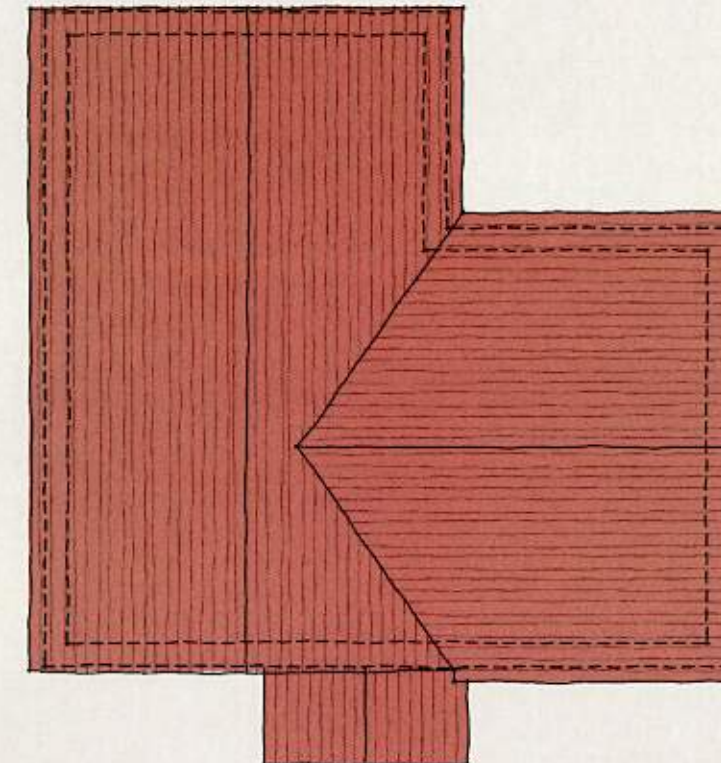

ROOF PLAN

TYPE LS

Rev.	Date	Description	Scale	Drawn	Checked	Drawn	Checked
			1:100 @ A3	MCN	DGP		
Client		BARRATT					
Project		Courtwick Littlehampton					
Drawing Title		Type LS					
Floor & Roof Plans - Style 2 - Brick		Drg.No. P802/P3&4/LS/01					
		Date Jan 2014					
		File Type LS					
		Rev. -					
		Drawing Status Planning					



AAP Architecture Ltd, Unit A, Monument Business Centre, Monument Way East, Woking, Surrey GU21 5LY. Tel: 01483 727345 Fax: 01483 727375
Web: www.aap-arc.co.uk E-mail: projects@aap-arc.co.uk

This drawing is the copyright of AAP Architecture Ltd.