




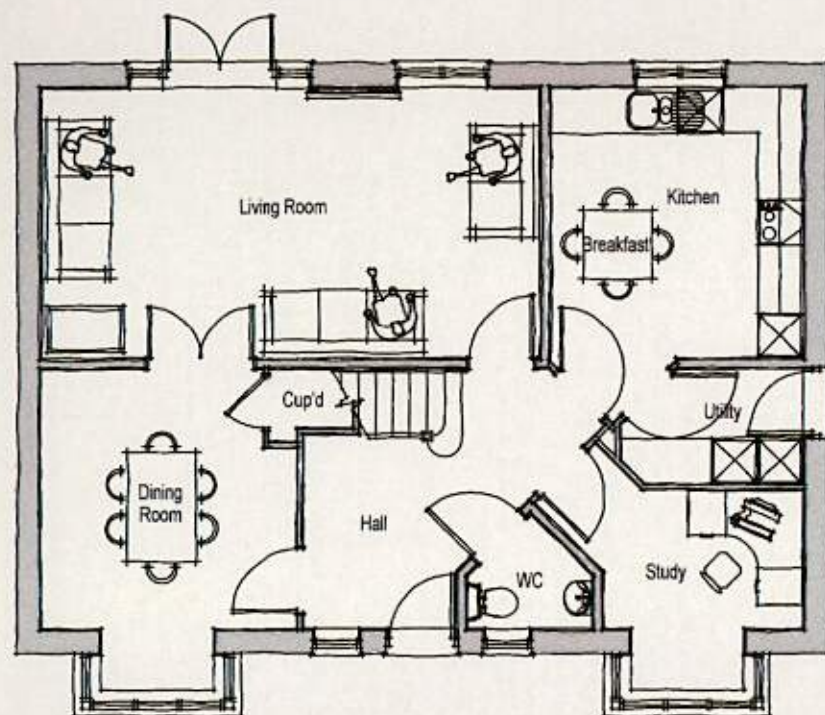

GROUND FLOOR PLAN

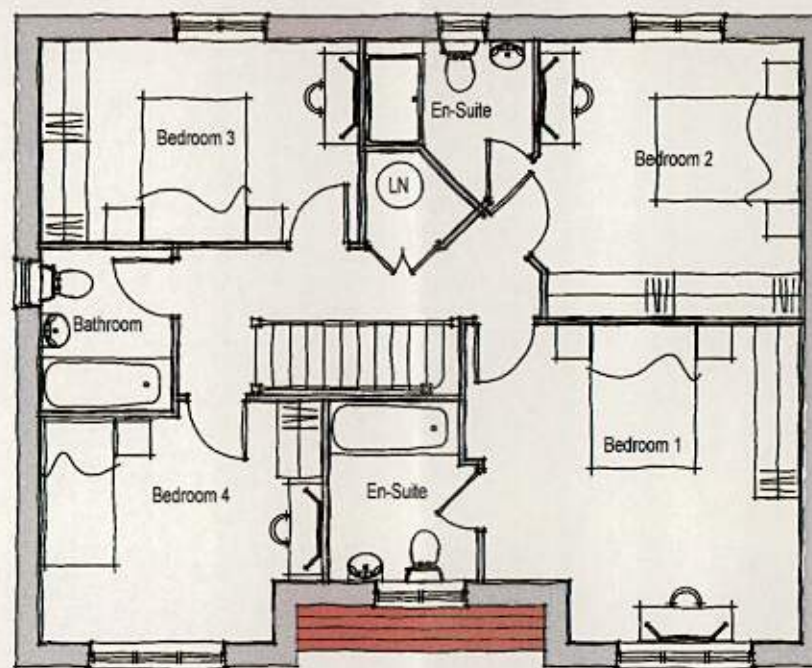

FIRST FLOOR PLAN

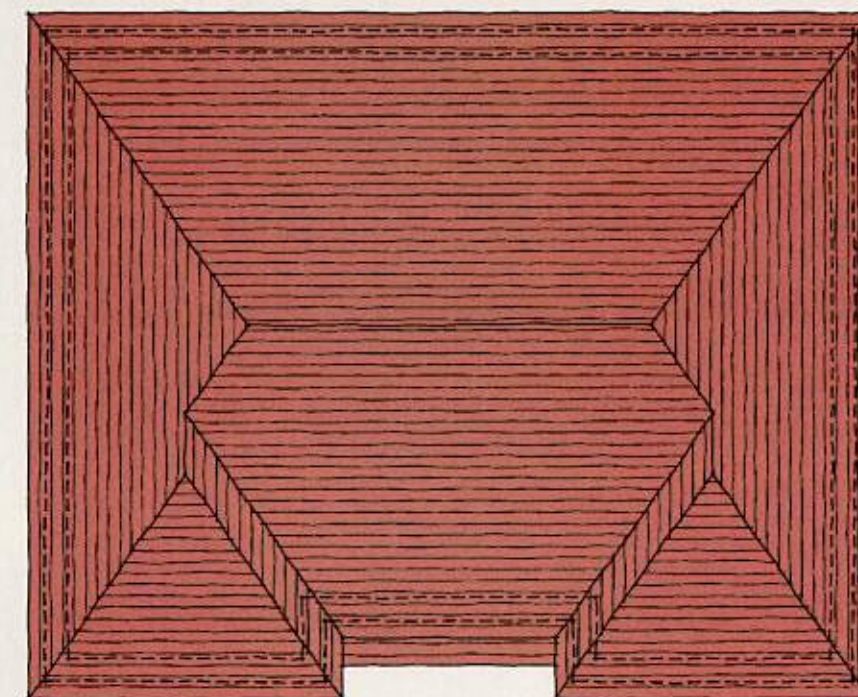

ROOF PLAN

TYPE OK

Rev.	Date	Description	Drawn	Checked
Client			MCN	DGP
Project				
Courtwick				
Littlehampton				
Drawing Title				
Type OK				
Floor & Roof Plans - Style 5				
Scale	1:100 @ A3			
Date	Jan 2014			
Drg.No.	P802/P3&4/OK/01			
File	Type OK			
Rev.				
Drawing Status	Planning			



AAP Architecture Ltd, Unit A, Monument Business Centre, Monument Way East, Woking,
Surrey GU21 5LY. Tel: 01483 727345 Fax: 01483 727375
Web: www.aap-arc.co.uk E-mail: projects@aap-arc.co.uk

This drawing is the copyright of AAP Architecture Ltd.