




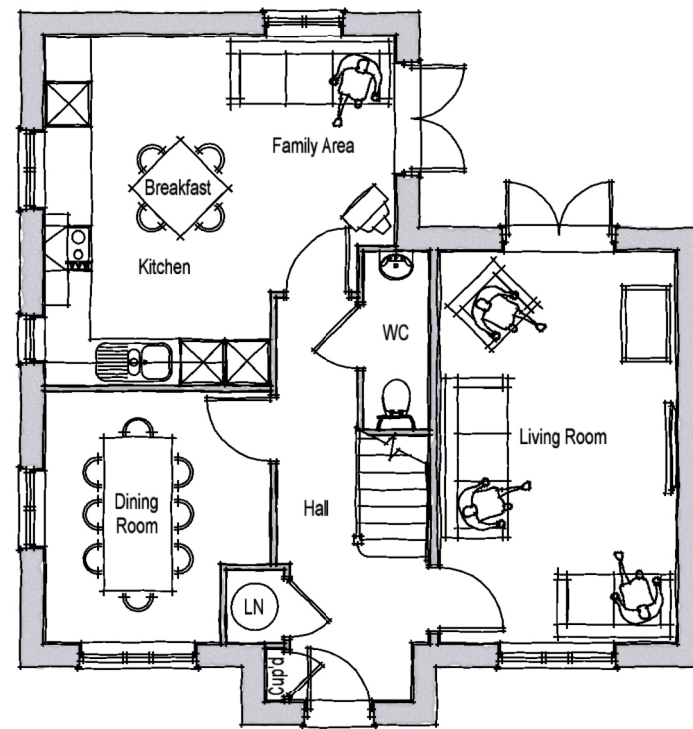

GROUND FLOOR PLAN

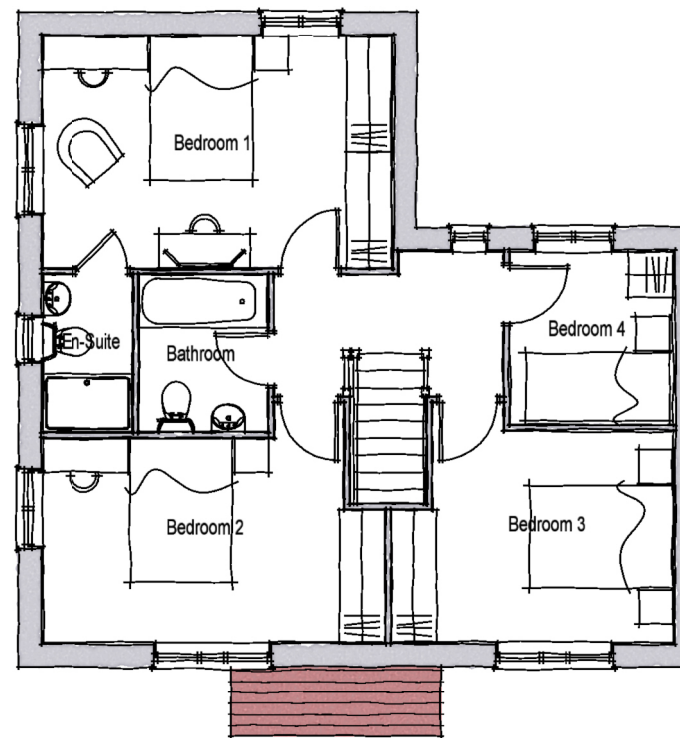

FIRST FLOOR PLAN

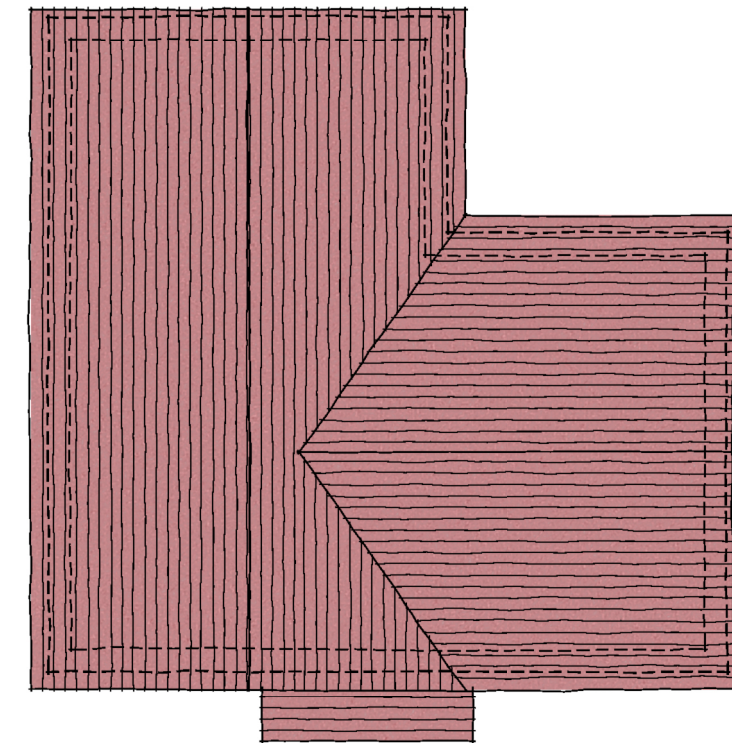

ROOF PLAN

TYPE L1

Rev.	Date	Description	Scale	Drawn	Checked	Drawn	Checked
			1:100 @ A3	MCN	DGP		
Client		BARRATT HOMES		File		Type L1	
Project		Courtwick Littlehampton		Date		June 2014	
Drawing Title		Type L1		Drg.No.		P802/P3&4/L1/101	
Floor & Roof Plans - Style 1 - Render				Rev.		-	
				Drawing Status		PLANNING	



AAP Architecture Ltd, Unit A, Monument Business Centre, Monument Way East, Woking, Surrey GU21 5LY. Tel: 01483 727345 Fax: 01483 727375
Web: www.aap-arc.co.uk E-mail: projects@aap-arc.co.uk

This drawing is the copyright of AAP Architecture Ltd.