




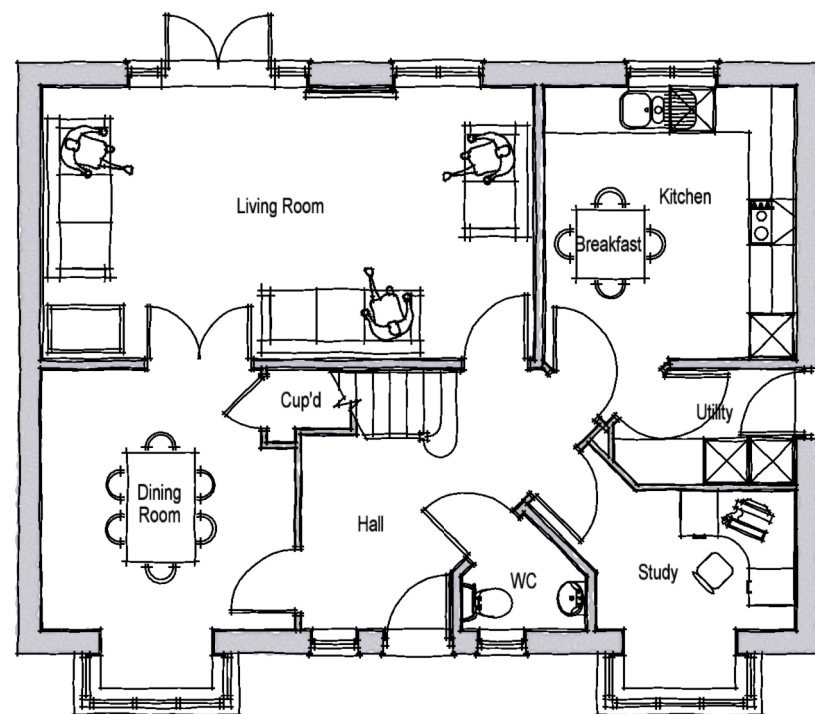

GROUND FLOOR PLAN

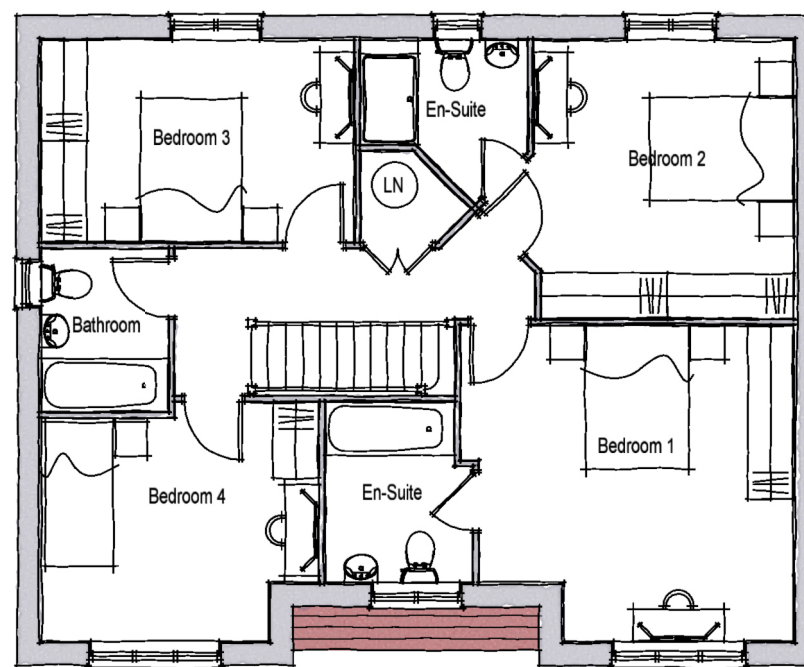

FIRST FLOOR PLAN

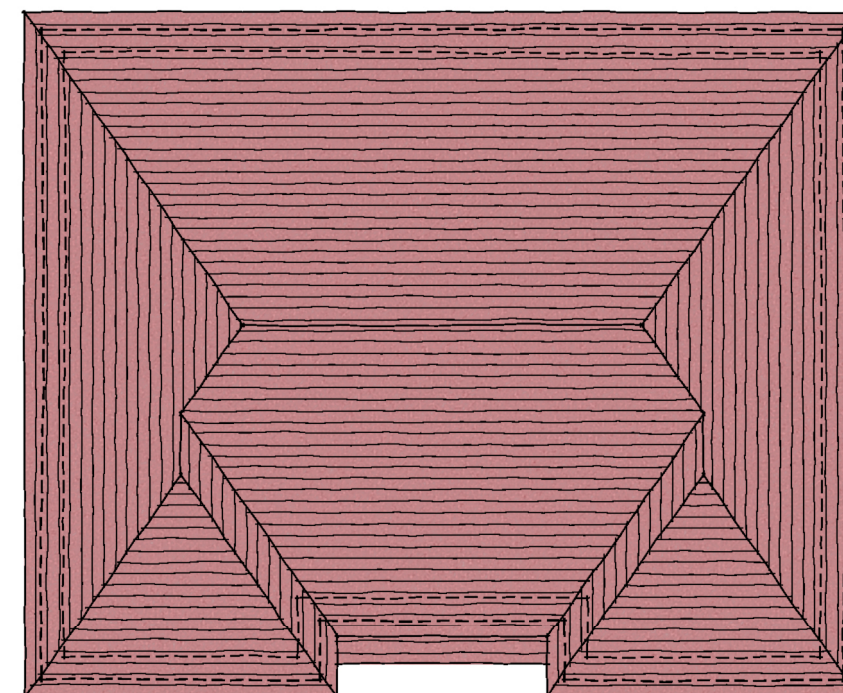

ROOF PLAN

TYPE OK

Rev.	Date	Description	Drawn	Checked	Drawn	Checked
Client			Scale	1:100 @ A3	Drawn	MCN
Project			Date	June 2014	File	Type OK
Courtwick			Drg.No.	P802/P3&4/OK/101	Rev.	-
Littlehampton					Drawing Status	PLANNING
Drawing Title						
Type OK						
Floor & Roof Plans - Style 5						



AAP Architecture Ltd, Unit A, Monument Business Centre, Monument Way East, Woking,
Surrey GU21 5LY. Tel: 01483 727345 Fax: 01483 727375
Web: www.aap-arc.co.uk E-mail: projects@aap-arc.co.uk

This drawing is the copyright of AAP Architecture Ltd.