PROPOSED NEW GANGWAY - SKETCH 3

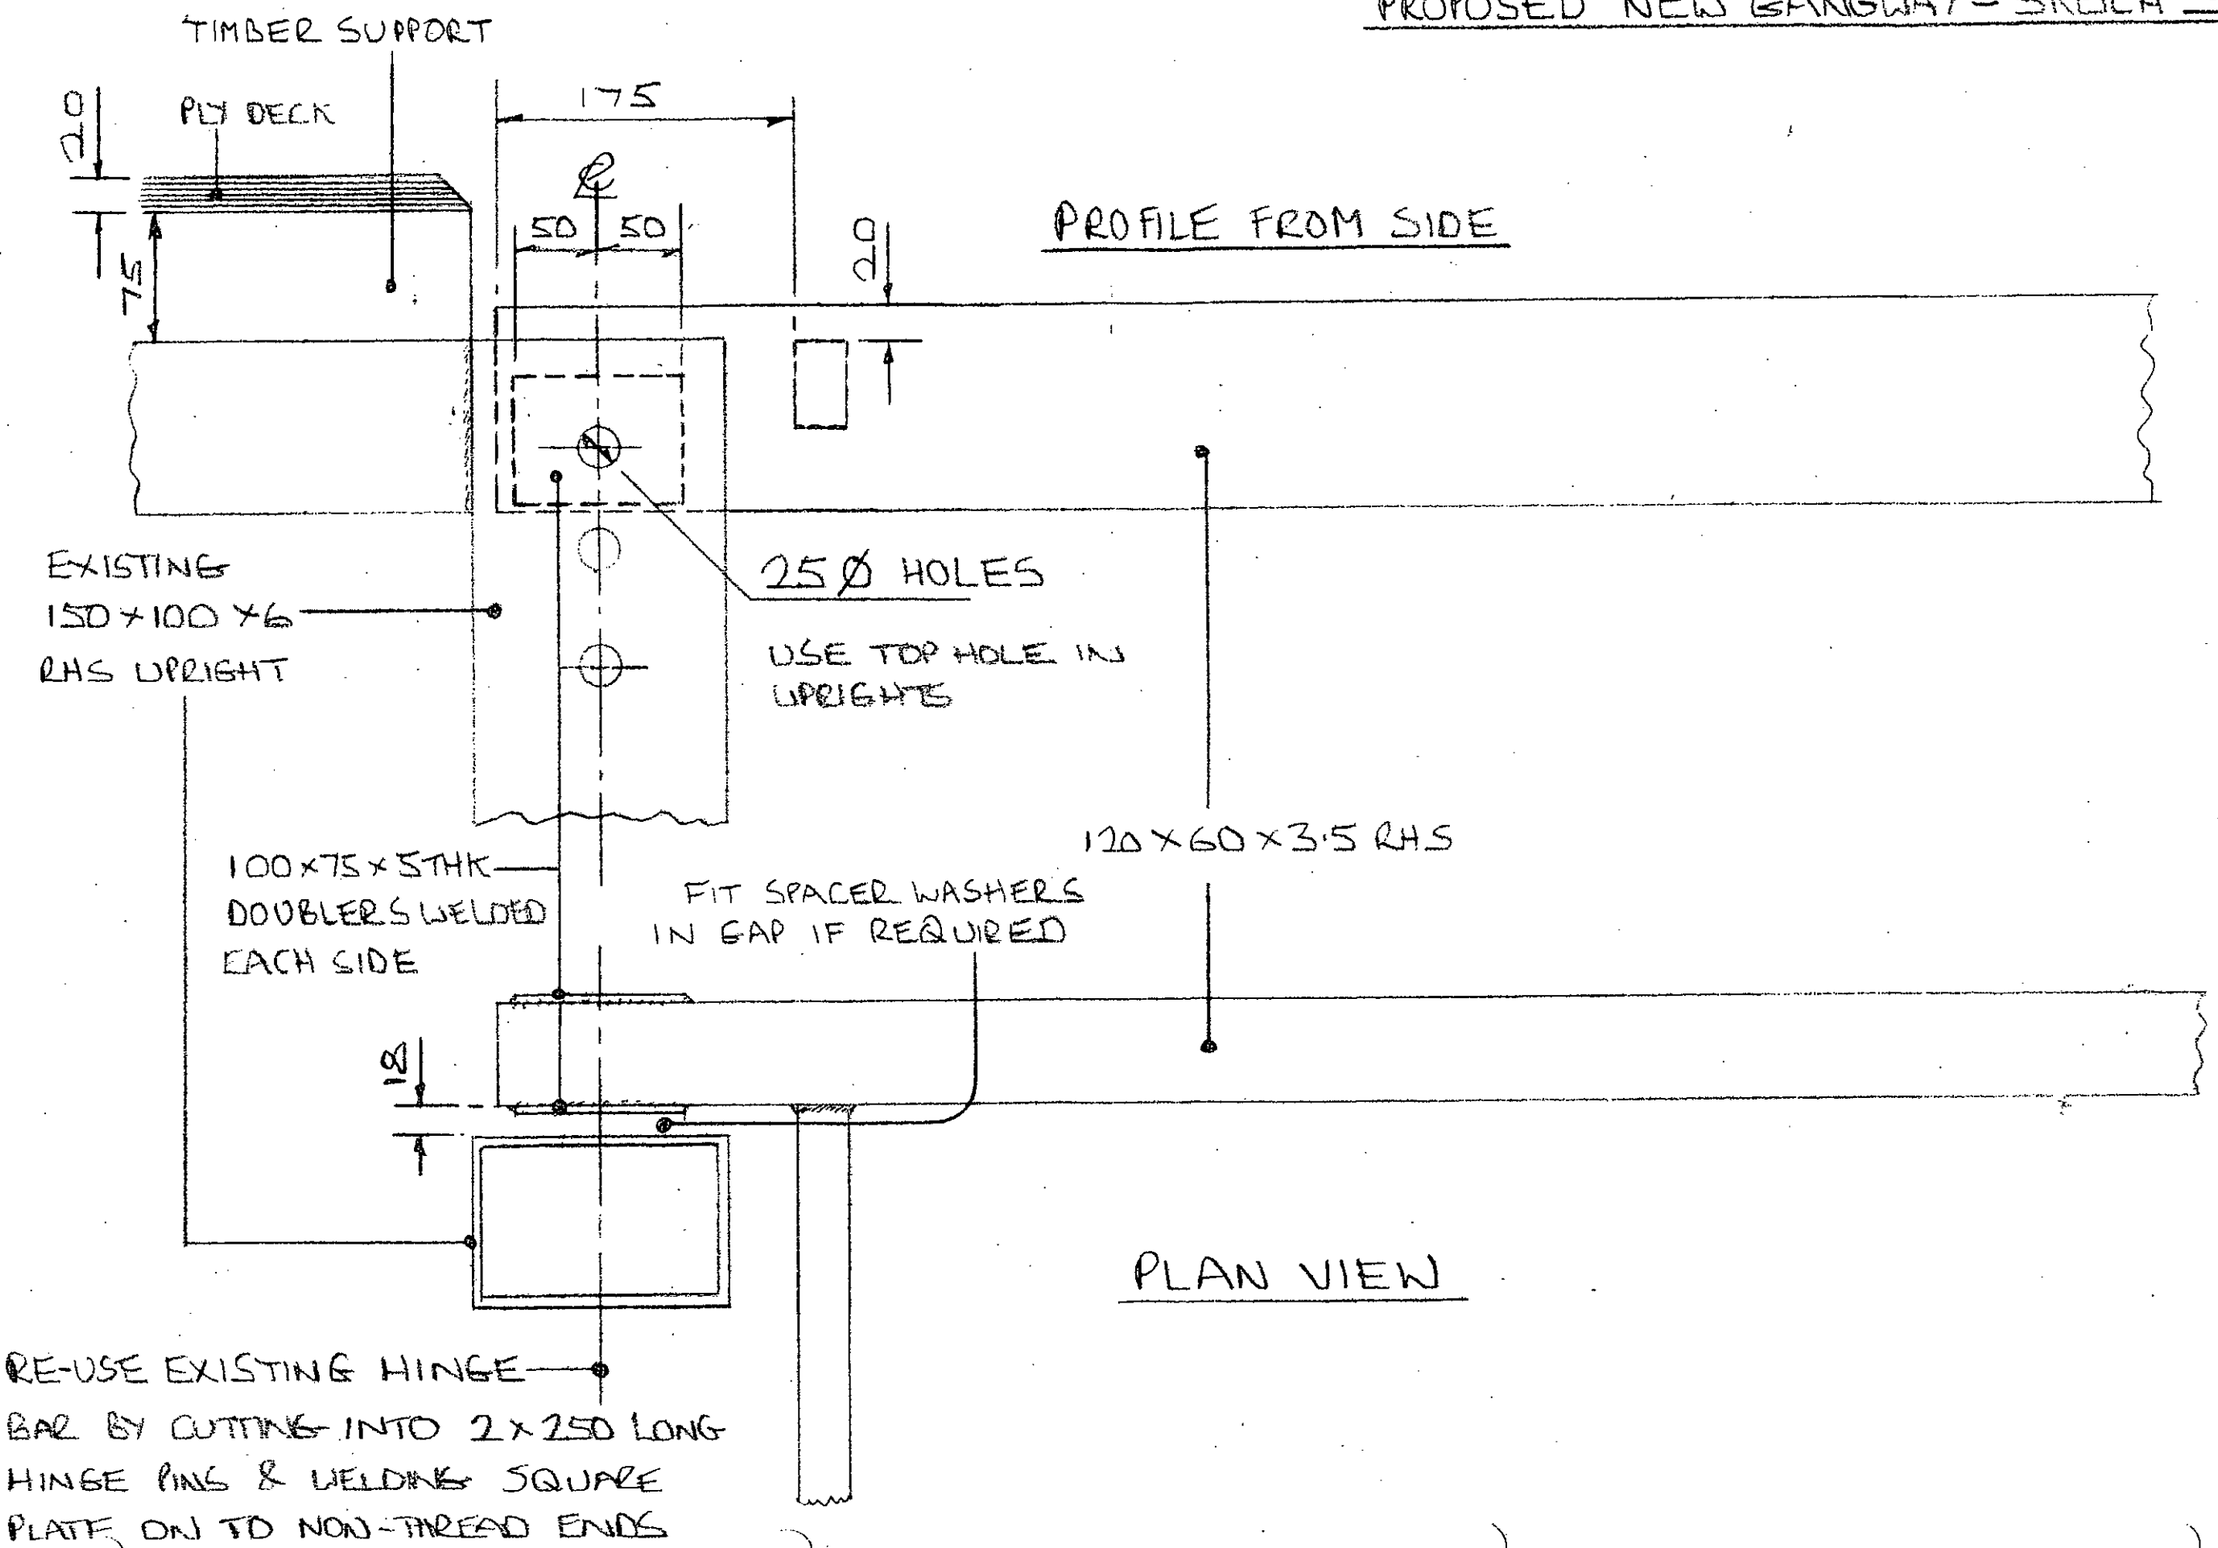

ARUN DISTRICT COUNCIL LU/45/14/