


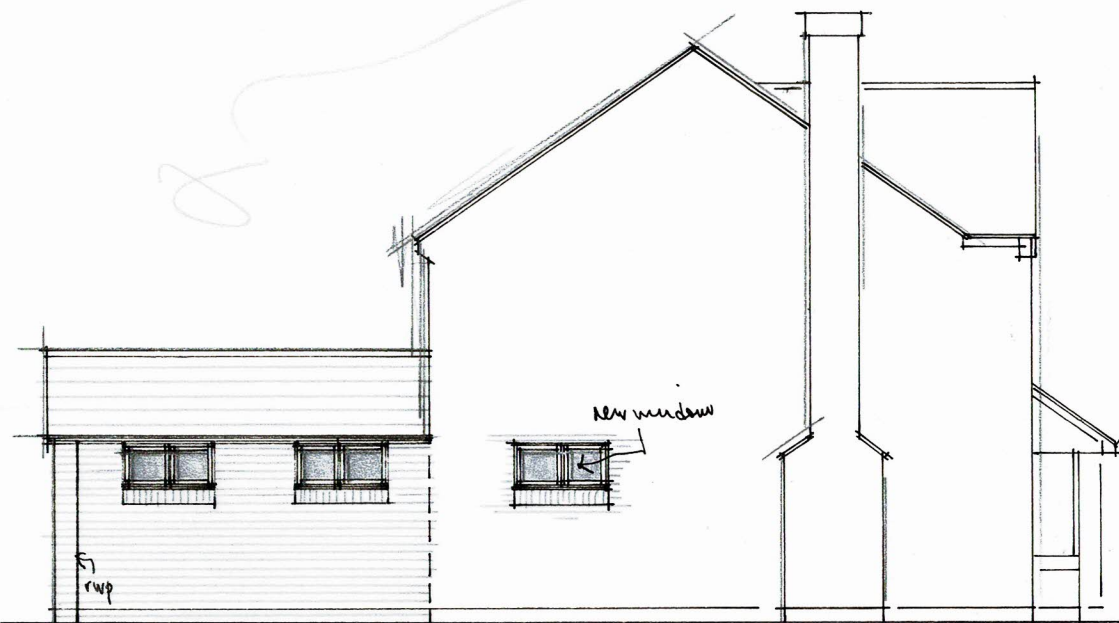


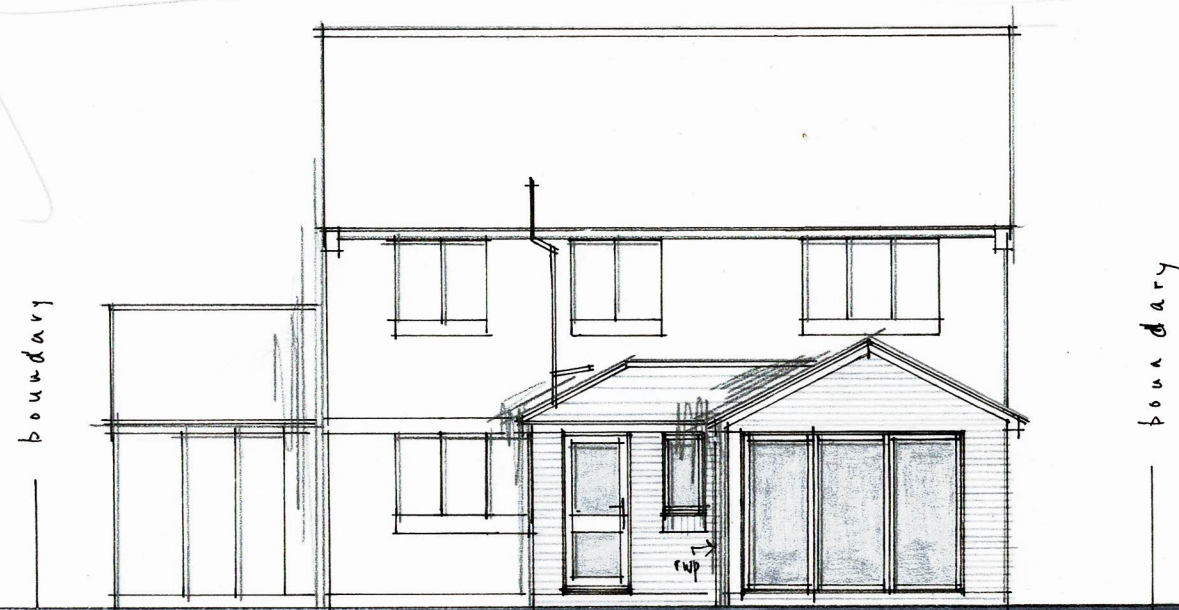


SIDE (w)

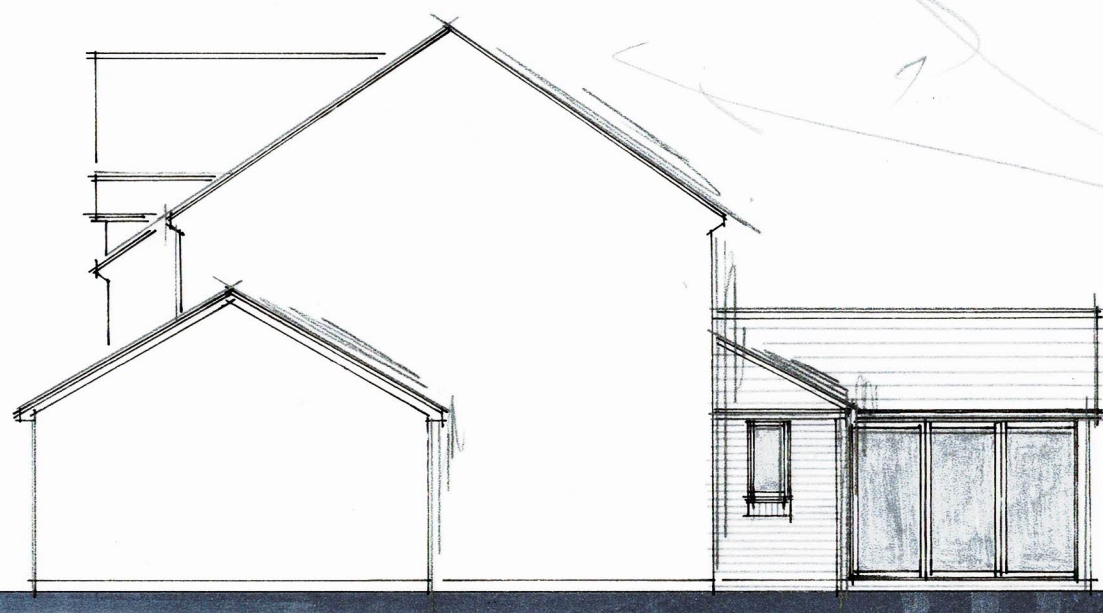

REAR (n) ELEVATION 1:100 @ A3 / 1:50 @ A1

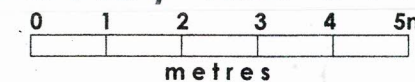

SIDE (e)

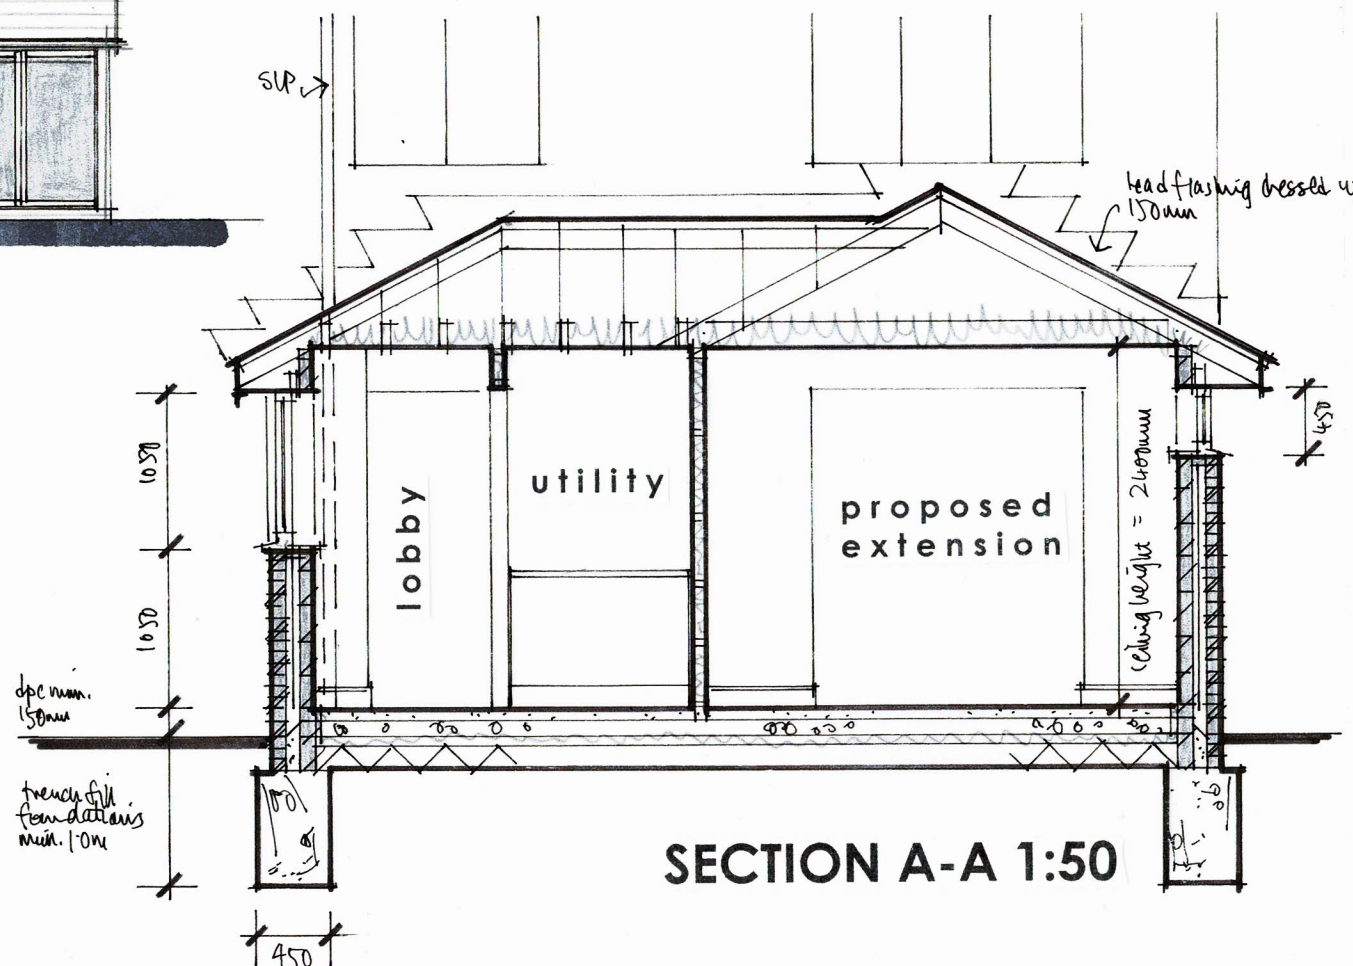

SECTION A-A 1:50

SCHEDULE OF FINISHES

All materials to be of similar appearance to the existing property.

ELEVATIONS	: face brickwork to match
ROOF	: interlocking roof tile to match
WINDOWS	: white PVCu or grey powdercoated aluminium
R/W GOODS	: black squareline guttering and downpipes

THE CONTRACTOR IS TO PROVIDE SAMPLES FOR APPROVAL BY THE CLIENT & THE LOCAL PLANNING AUTHORITY IF REQUIRED.

Figured dimensions to take precedence over scaled dimensions. The contractor is to verify all dimensions on site before commencing any works.

Any discrepancies whatsoever to be brought to the attention of the client immediately.

The copyright of this drawing is reserved and the drawing must not be disclosed without authority.

Project

6 BLUEBELL DRIVE, LITTLEHAMPTON

Proposed single storey rear extension

Client

Mr & Mrs Cross

Drawing no.

LH/BBD/04

Scale **AS SHOWN**

Date **Jan 2022**

Drawn By

WG

WAYNE GANDER MCIAT
Chartered Architectural Technologist

98 Durrington Lane
WORTHING
West Sussex
BN13 2RQ
Tel 07808 887896
Email - waynegander08@gmail.com