




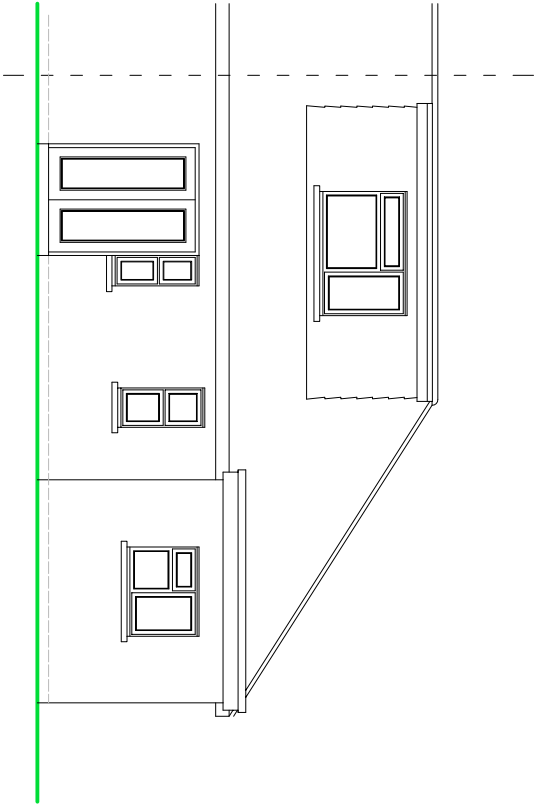

REAR ELEVATION

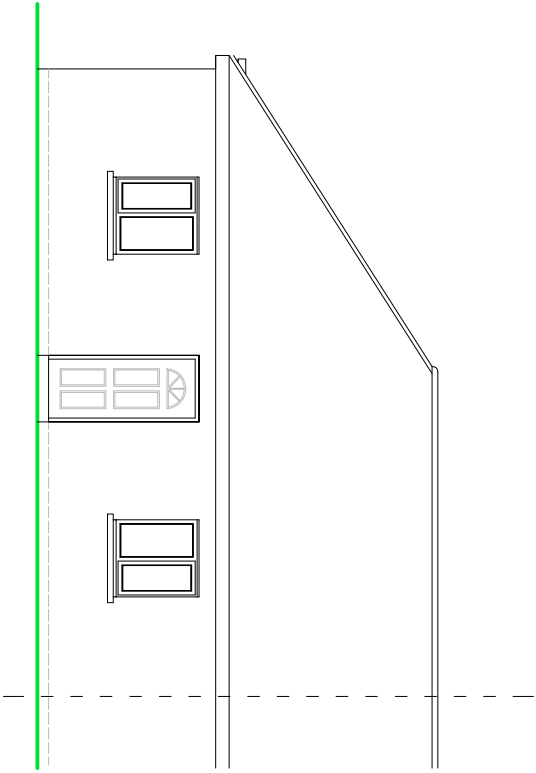

FRONT ELEVATION

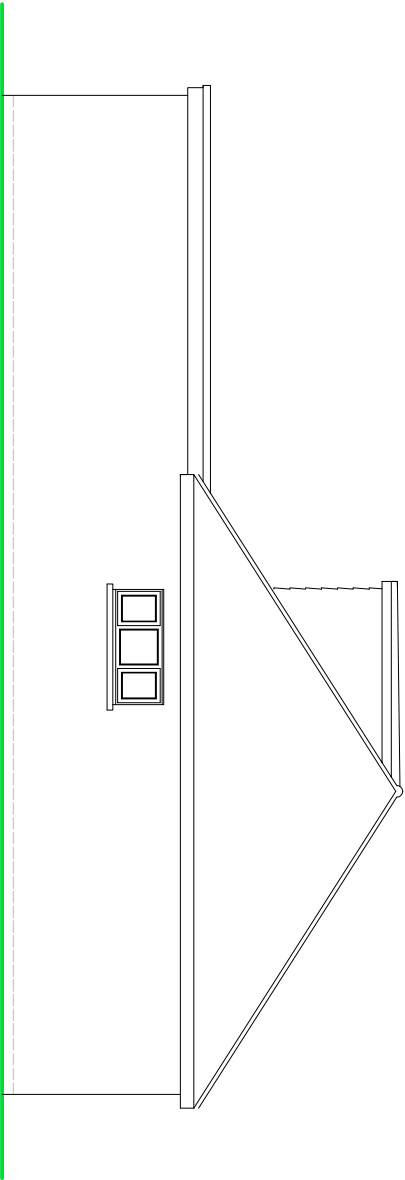

SIDE ELEVATION

EXISTING ELEVATIONS

NOTES

ROOF - Concrete interlocking tiles to pitched roof, felted flat roof to dormer.

WALLS - Painted textured render detail to external walls.

WINDOWS/DOORS - White PVC framed double glazed units.



SUSSEX BUILDING CONSULTANCY LIMITED

35 GROVE CRESCENT,
LITTLEHAMPTON, WEST SUSSEX.

SCALE - 1/100 REV - DATE - 11/02/2013

partner

LABC

3 NORTHOOTE ROAD
BOGNOR REGIS
PO21 1LZ
TEL - (01243) 261579