



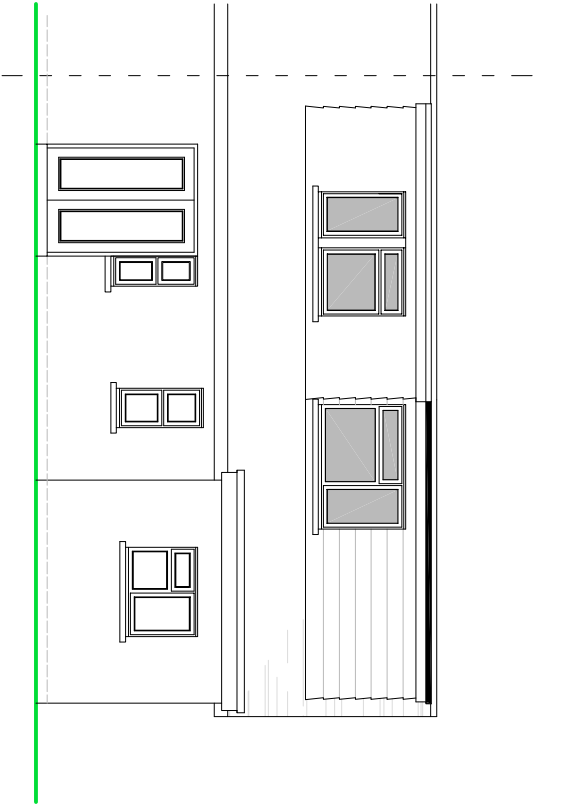


REAR ELEVATION

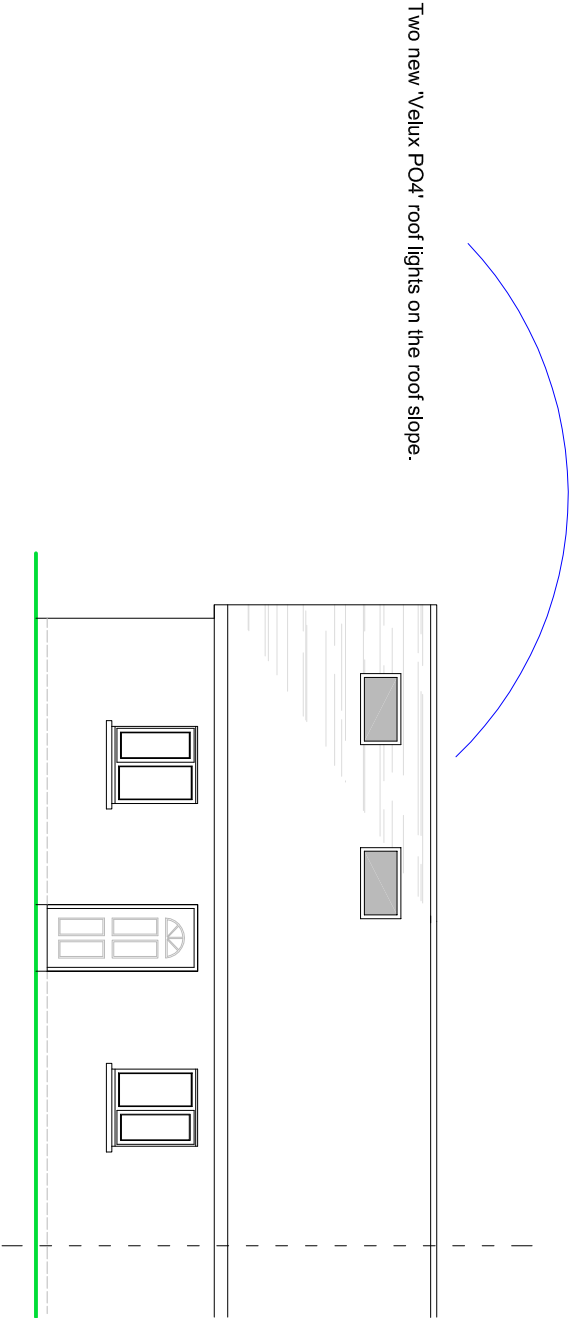

Two new 'Velux PO4' roof lights on the roof slope.

FRONT ELEVATION

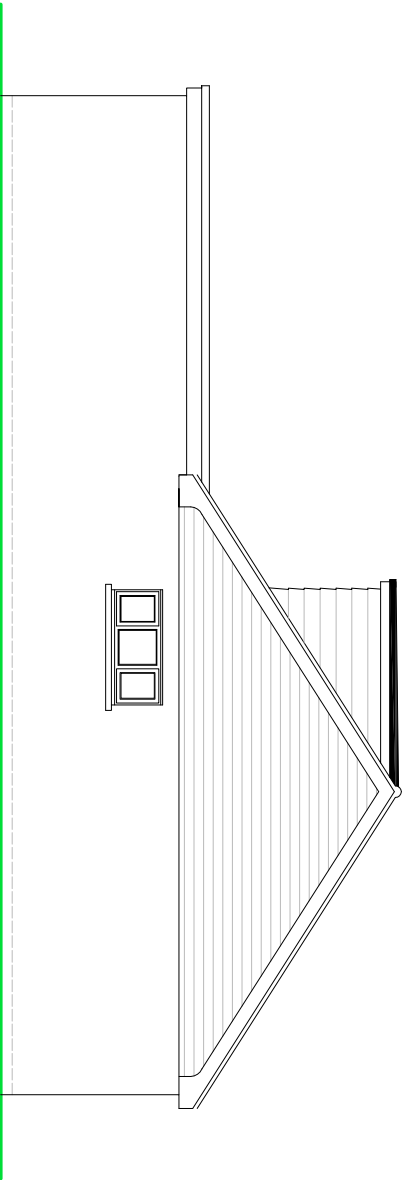


SIDE ELEVATION

PROPOSED ELEVATIONS

NOTES

- ROOF - Concrete interlocking tiles to pitched roof, felted flat roof to dormer extension.
- WALLS - Plain concrete tile hanging to dormer and gable external walls.
- WINDOWS/DOORS - White PVC framed double glazed units.

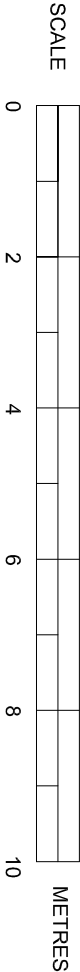

SUSSEX BUILDING CONSULTANCY LIMITED

35 GROVE CRESCENT,
LITTLEHAMPTON, WEST SUSSEX.

SCALE - 1/100 REV - A DATE - 14/02/2013

LABC partner

3 NORTHGATE ROAD
BOSSNOR REGIS
PO21 5LZ
TEL - (01243) 861379