


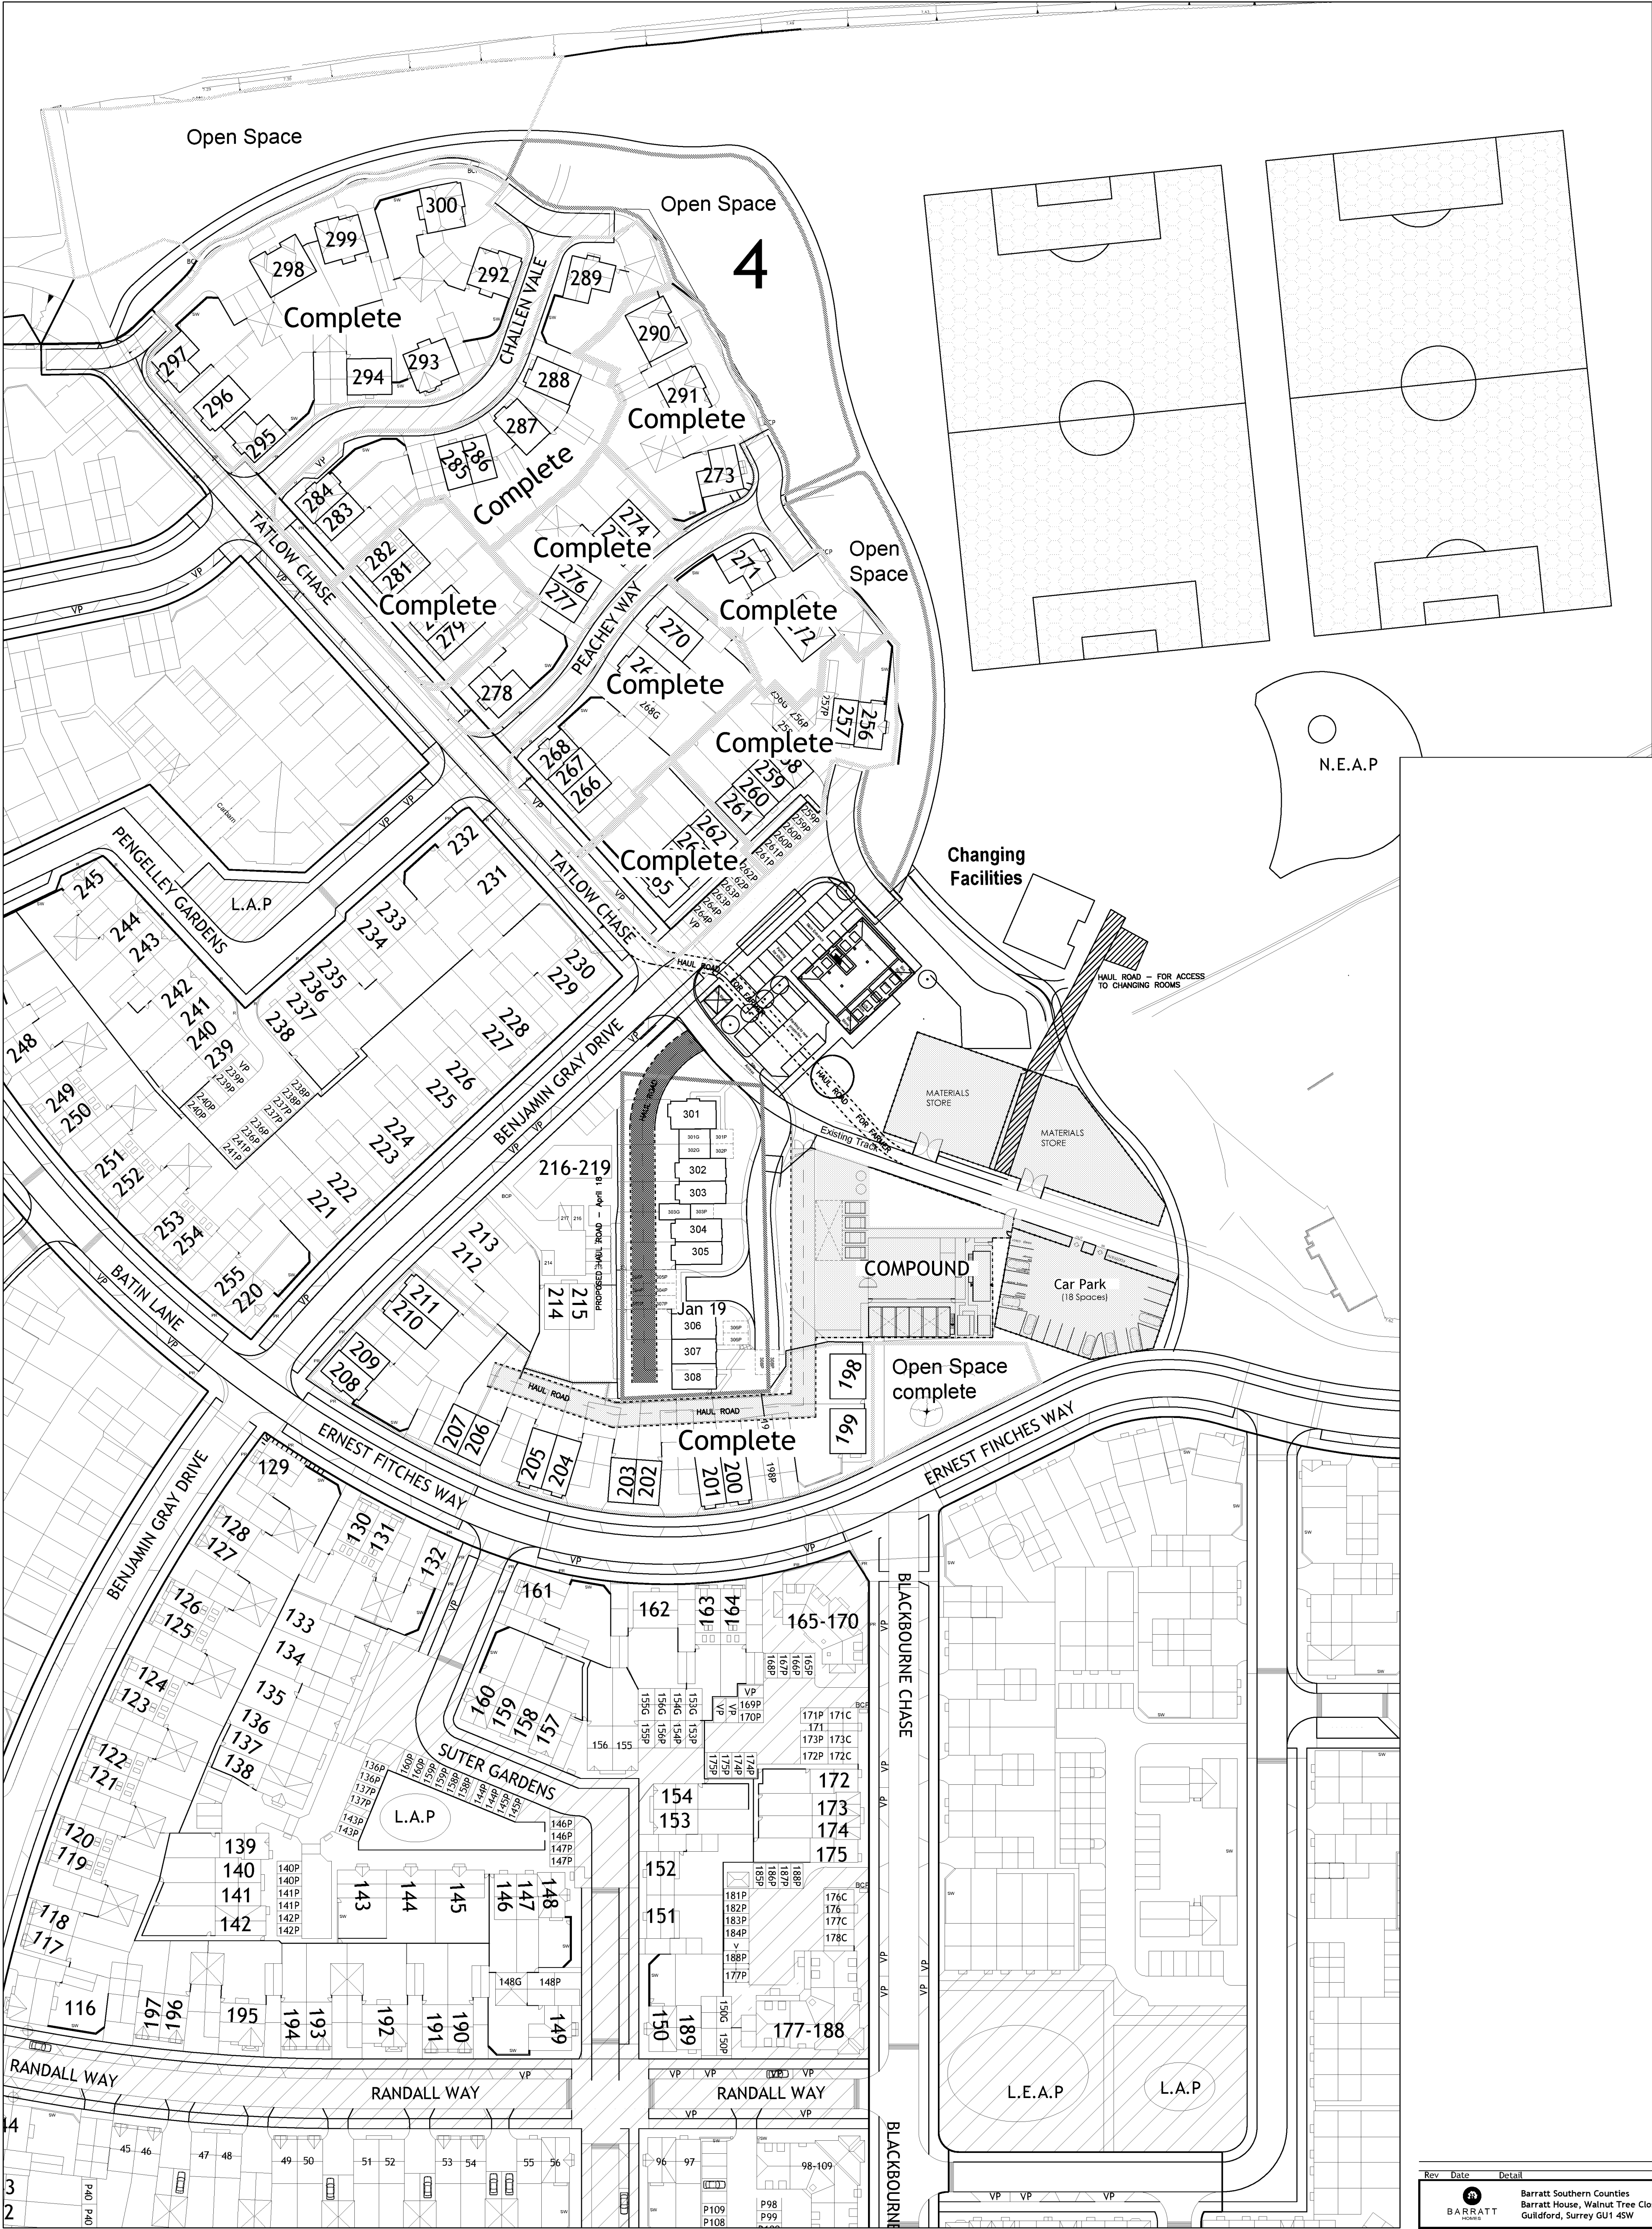

Rev	Date	Detail	Drawn Chk					
BARRATT HOUSE Barratt Southern Counties Barratt House, Walnut Tree Close Guildford, Surrey GU1 4SW								
Project Name			Kingley Gate Littlehampton					
Drawing Title			Construction Method Statement					
Drawn by		Checked By		Barratt Southern Counties Drg No			Rev	
KS		BH		7440	02	PH	02	A
Date Created		Orig. size		Scale				
10.08.17		A1		NTS				