



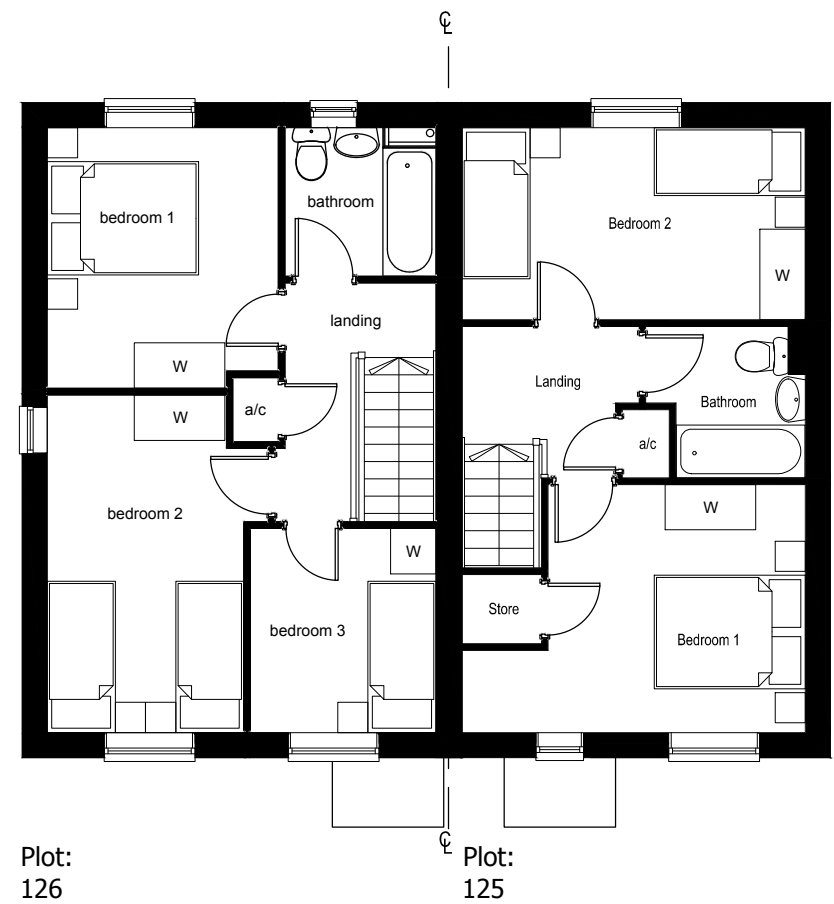

Scale
1:100

-	-	-
-	-	-
-	-	-
Rev		Date

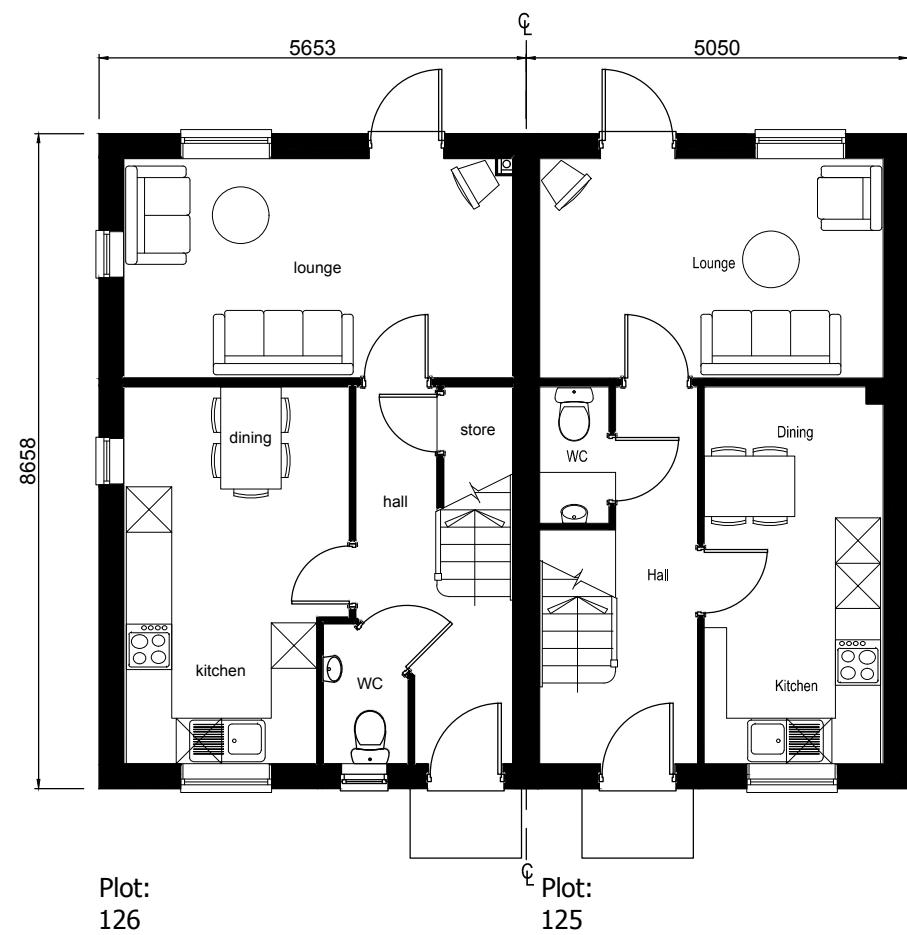

Persimmon Homes Thames Valley
Persimmon House, Knoll Road,
Camberley, Surrey GU15 3TQ
Tel: 01276 808080

Site:	Date:
Phase 2 Littlehampton	Oct. 2020
Scale:	1:100 @ A3
Dwg No:	43_PL_APP3_3520A_2420A_P_100

Drawing Title: 3520A & 2420A
Proposed Floor Plans

Drawing Status:	Drawn:	Drawn:
SUBMITTED	AT	RC
	Rev:	-